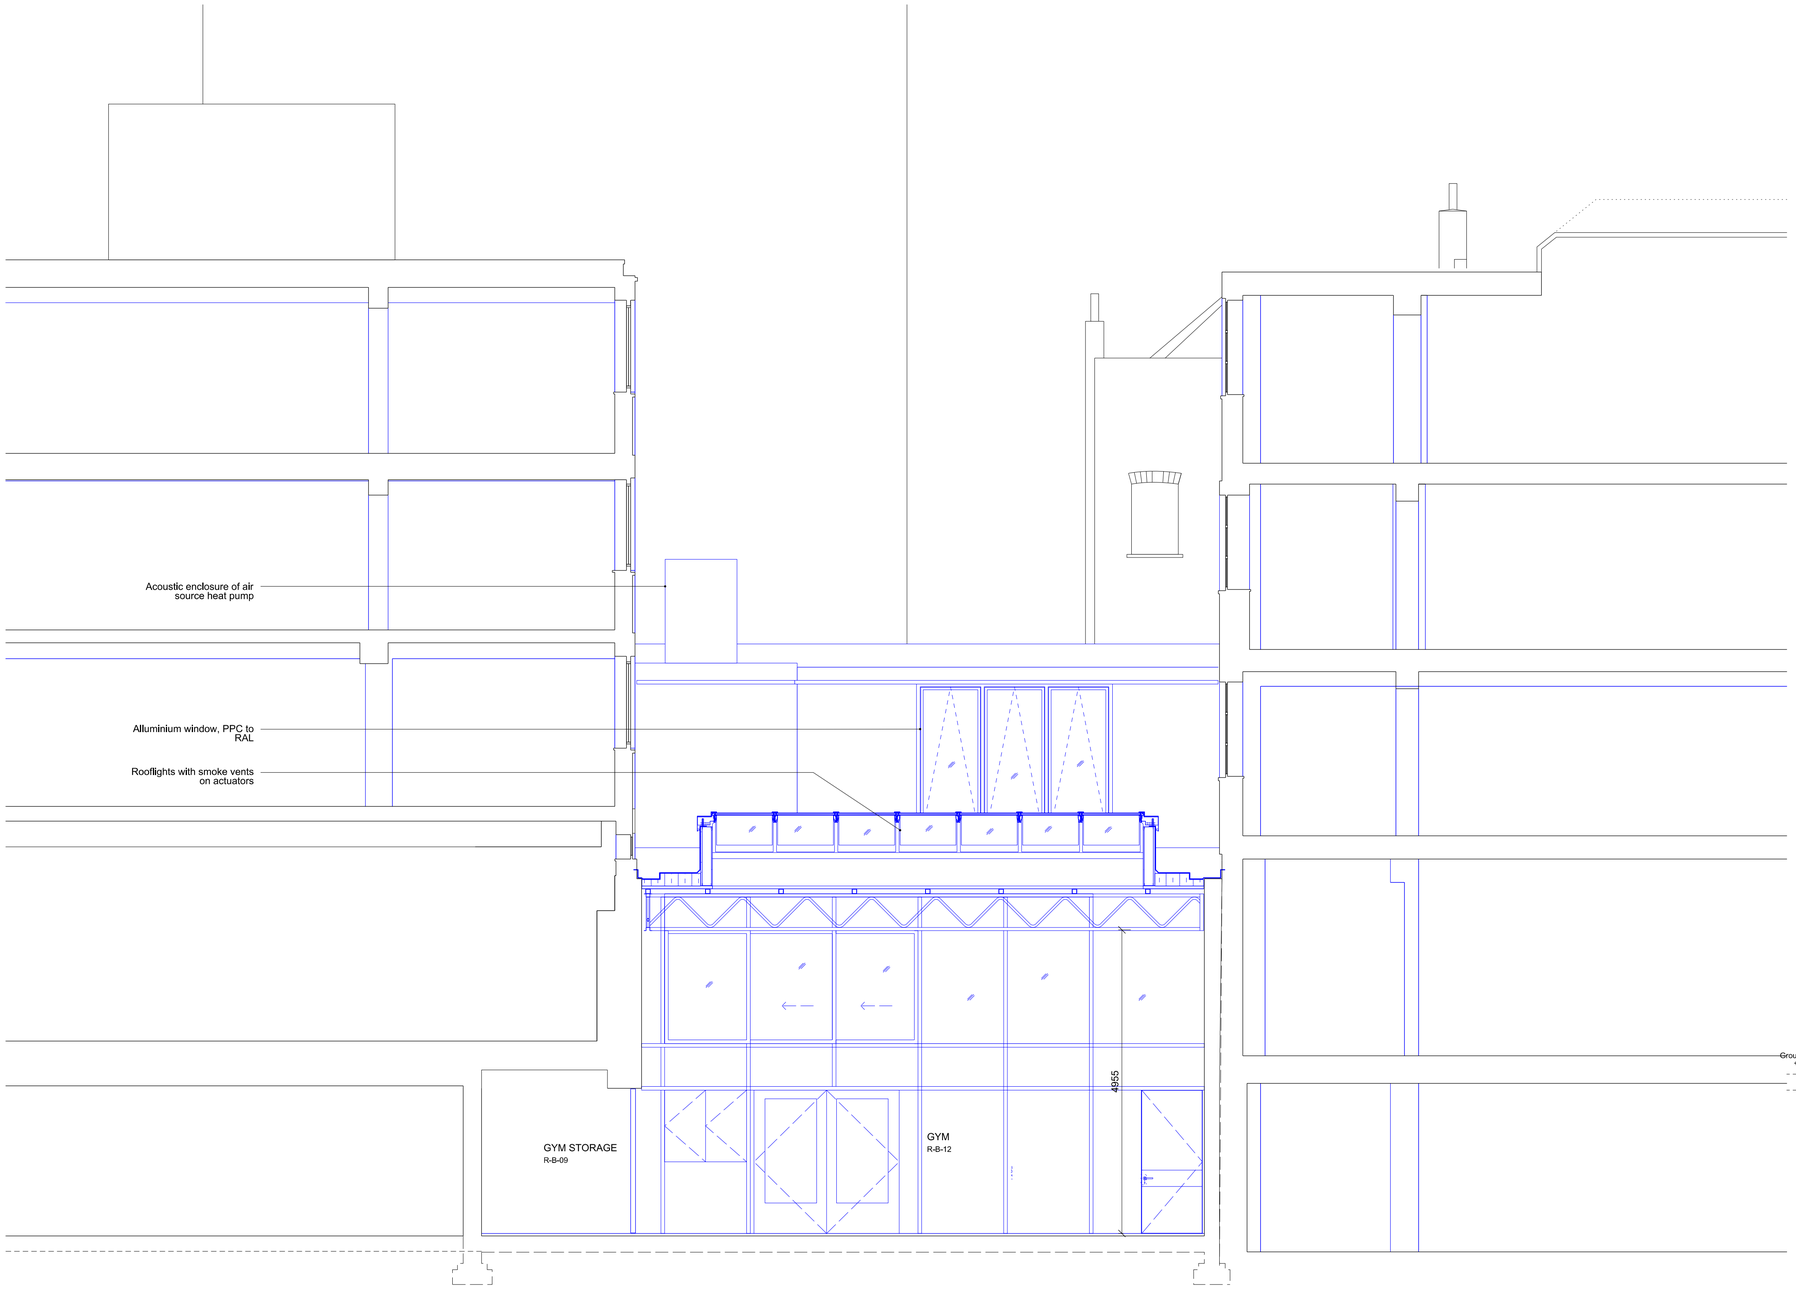

0 0.5m 1.0m 2.0m 5.0m

NOTES:

EXISTING

PROPOSED

Rev	Date	Description
P1	10.1.19	Planning

6a Architects
Rapier House
40 Lambs Conduit Street
London WC1N 3LJ
t +44(0)20 7242 5422
f +44(0)20 7242 3646

post@6a.co.uk
www.6a.co.uk

PROJECT: **Bedford House**

JOB: **255**

TITLE: **Proposed Section C**

STATUS: **Stage 3 Costing**

DATE: **10.1.19**

SCALE: **1:50(A1) 1:100(A3)**

REV: P1

NUMBER: 1602

DO NOT SCALE FROM THIS DRAWING. ALL DIMENSIONS ARE TO BE CHECKED ON SITE. THIS DRAWING IS TO BE READ IN CONJUNCTION WITH ALL CONSULTANTS INFORMATION

DRAWN: **RC** INSPECTED: **SI**