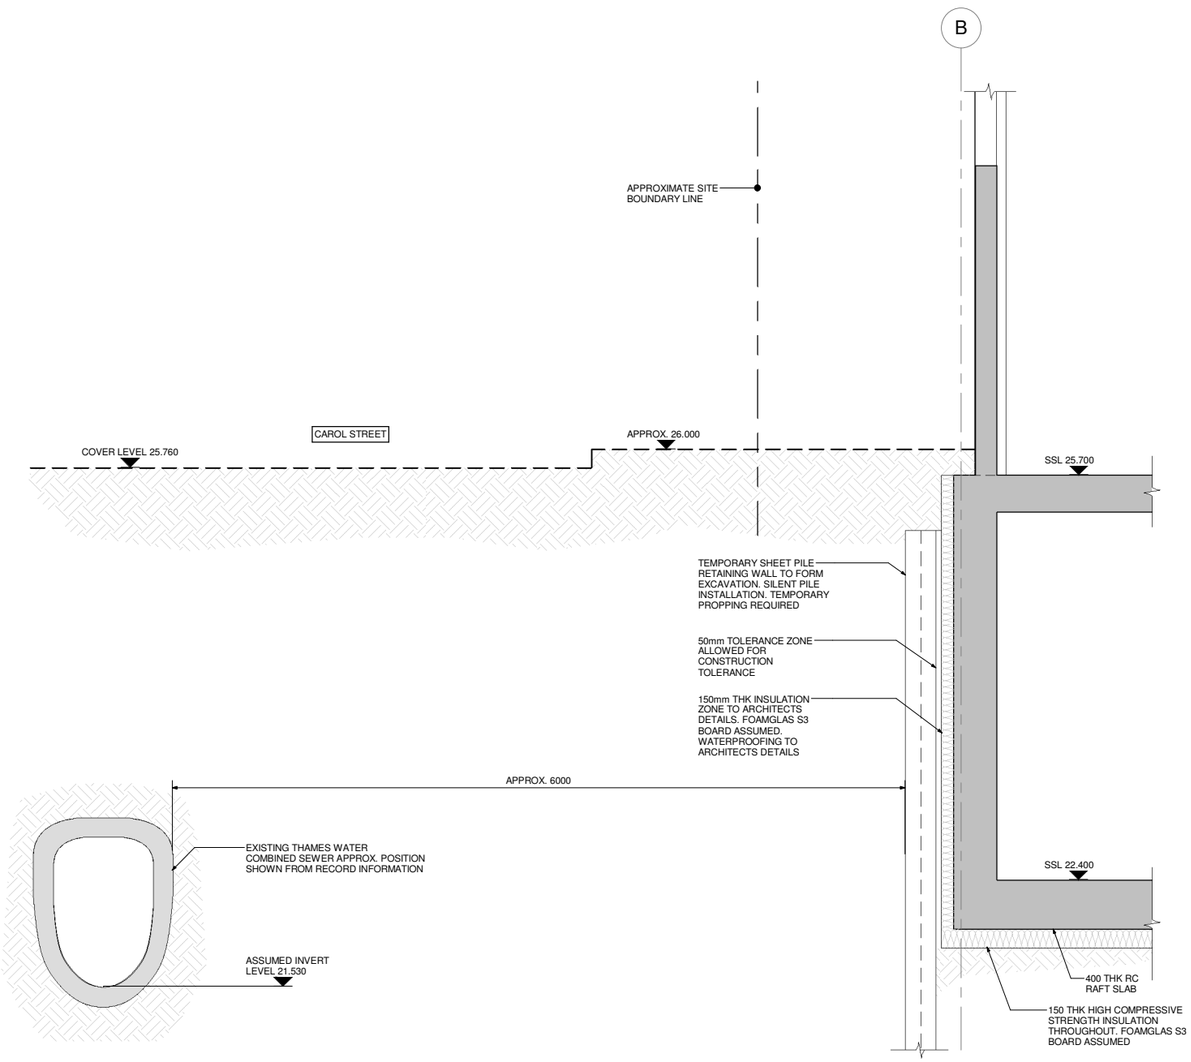

Section 7 - 7
Scale 1 : 25

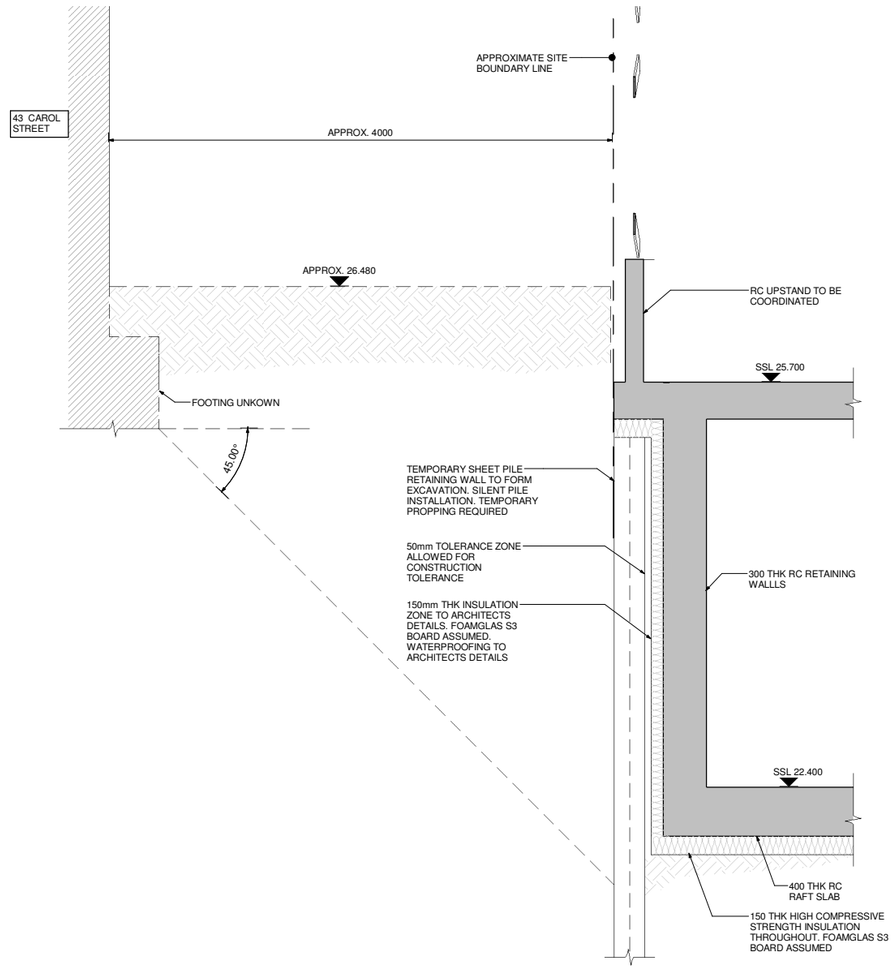

Section 8 - 8
Scale 1 : 25

Rev	Date	Amendments	By	Chk'd
T3	16.01.19	ISSUED FOR TENDER	FG	BS
T2	03.10.18	ISSUED FOR TENDER	DJP	BS
T1	17.08.18	ISSUED FOR TENDER	DJP	BS

engineersHRW
London 0207 407 9575 Oxford 01865 251 206 www.ehrw.co.uk

Project:
Carol Street N1

Drawing title:
Party Wall Sections Sheet 4

Scale at A1:	Drawn by:	Date:	Chk'd by:
1 : 25	VH	July 2018	AB

TENDER

Project Number:	Drawing Type:	Drawing No:	Revision:
1402	PW	095	T3