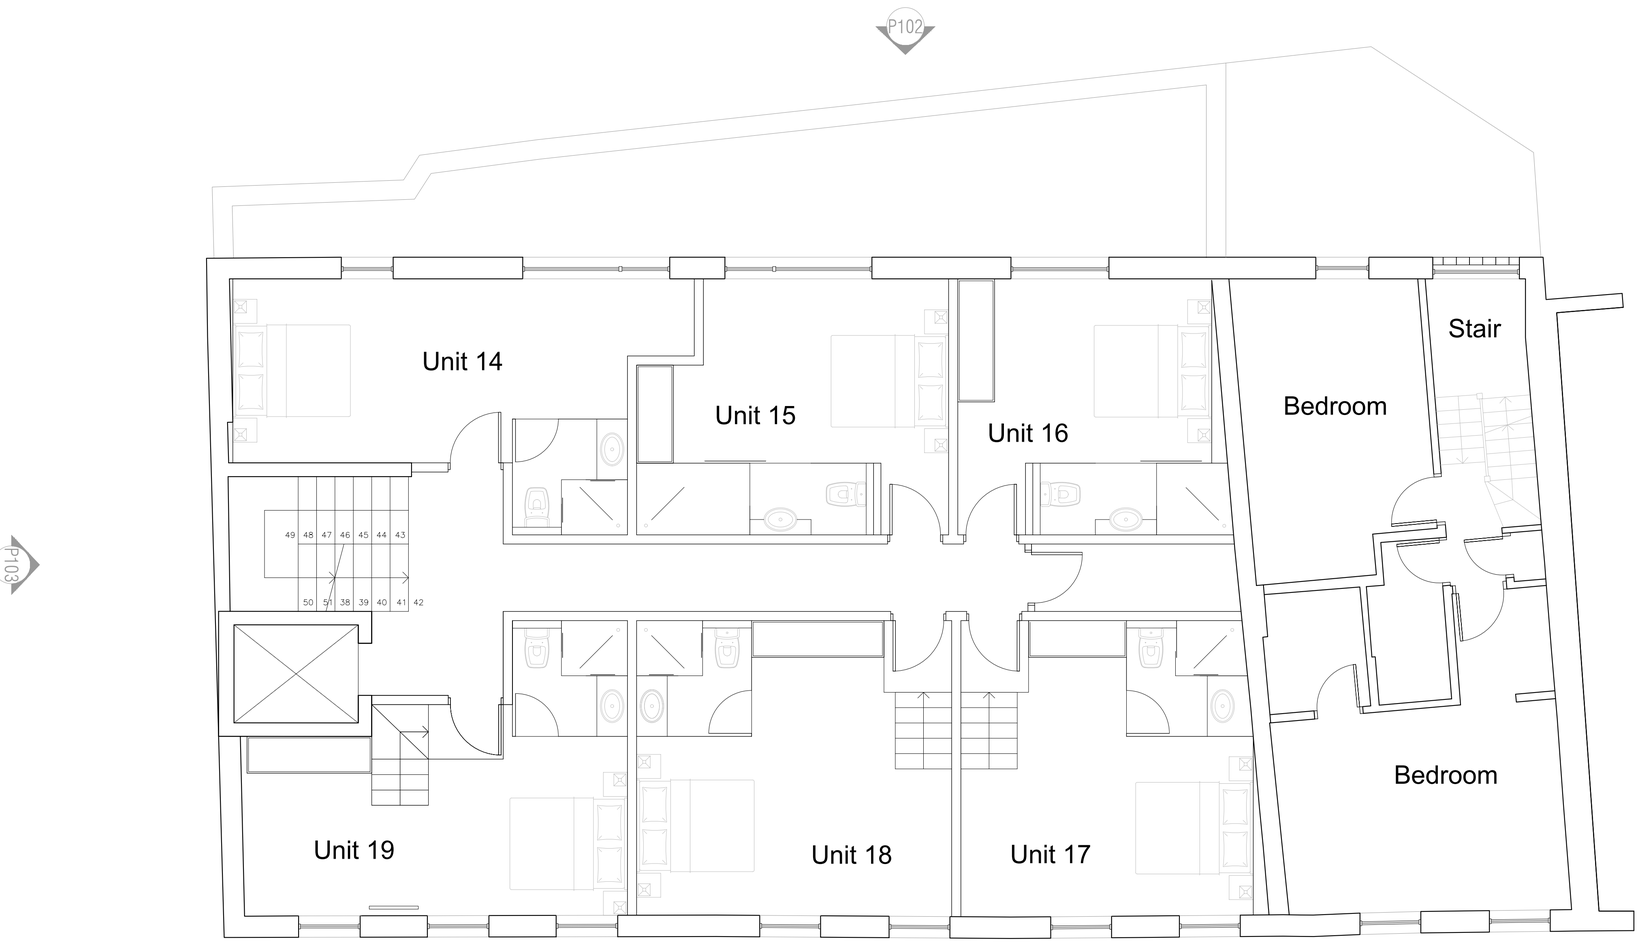

N

Rev.	Date	Reason for Issue
PL-0	15-01-19	For planning

Project

No 10-12 Kentish Town road
No 8 Kentish Town road

Title

Proposed Second Floor plan

Job No.	Date	Drawn
1703	January 2019	LP
Scale	**Drawing No.**	**Revision**
1:50_@A1 1:100_@A3	P004	xx