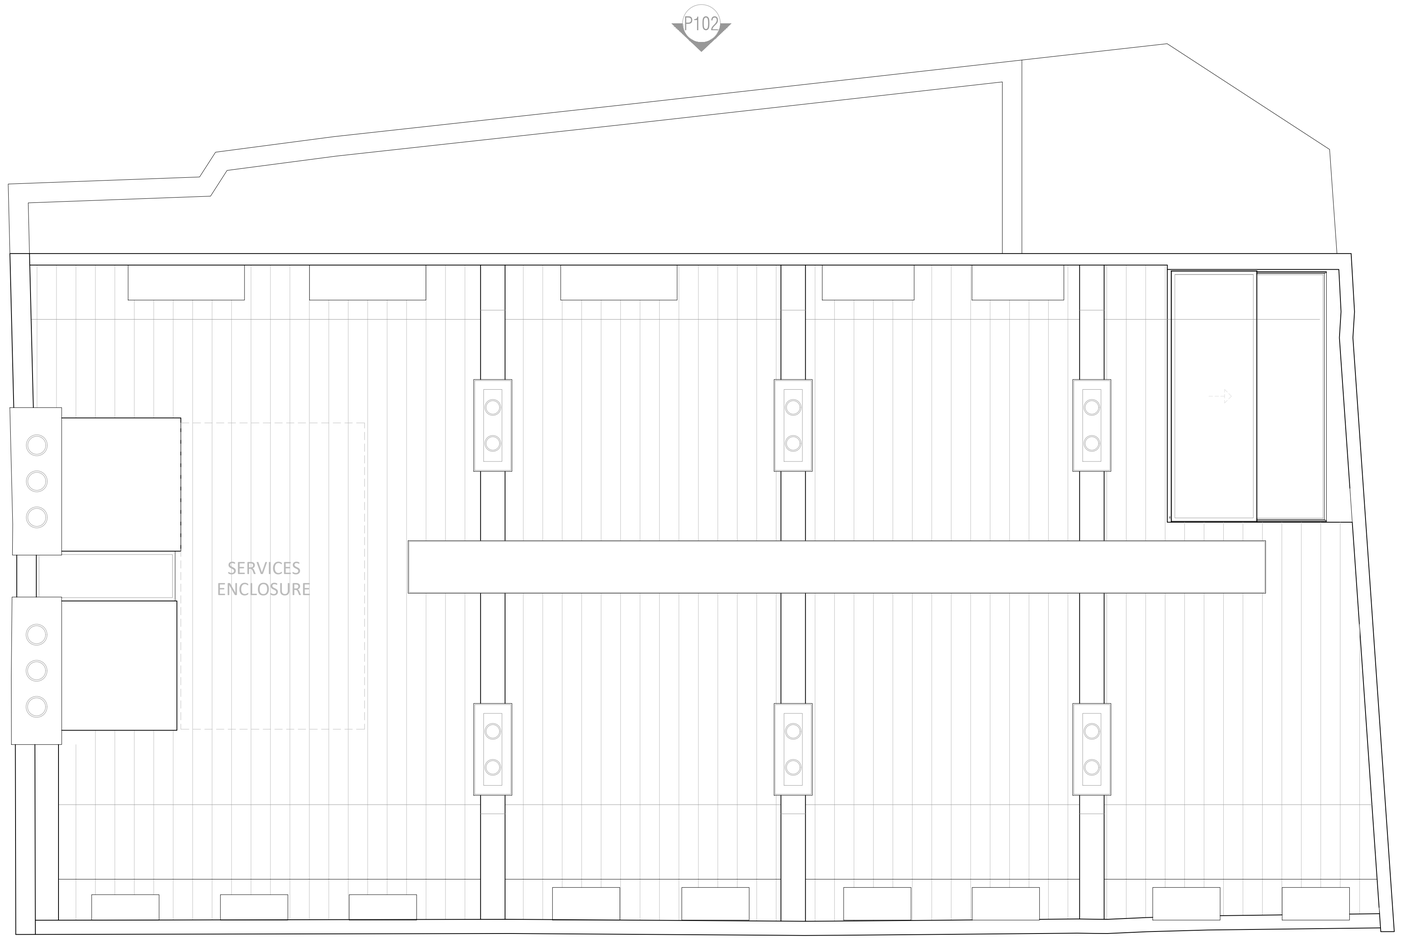

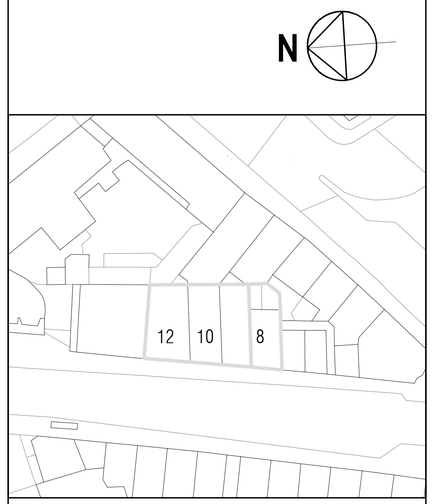

Rev.	Date	Reason for Issue
PL-0	15-01-19	For planning

Project

No 10-12 Kentish Town road
No 8 Kentish Town road

Title

Proposed Roof plan

Job No.	Date	Drawn
1703	January 2019	LP

Scale	Drawing No.	Revision
1:50_@A1 1:100_@A3	P006	xx