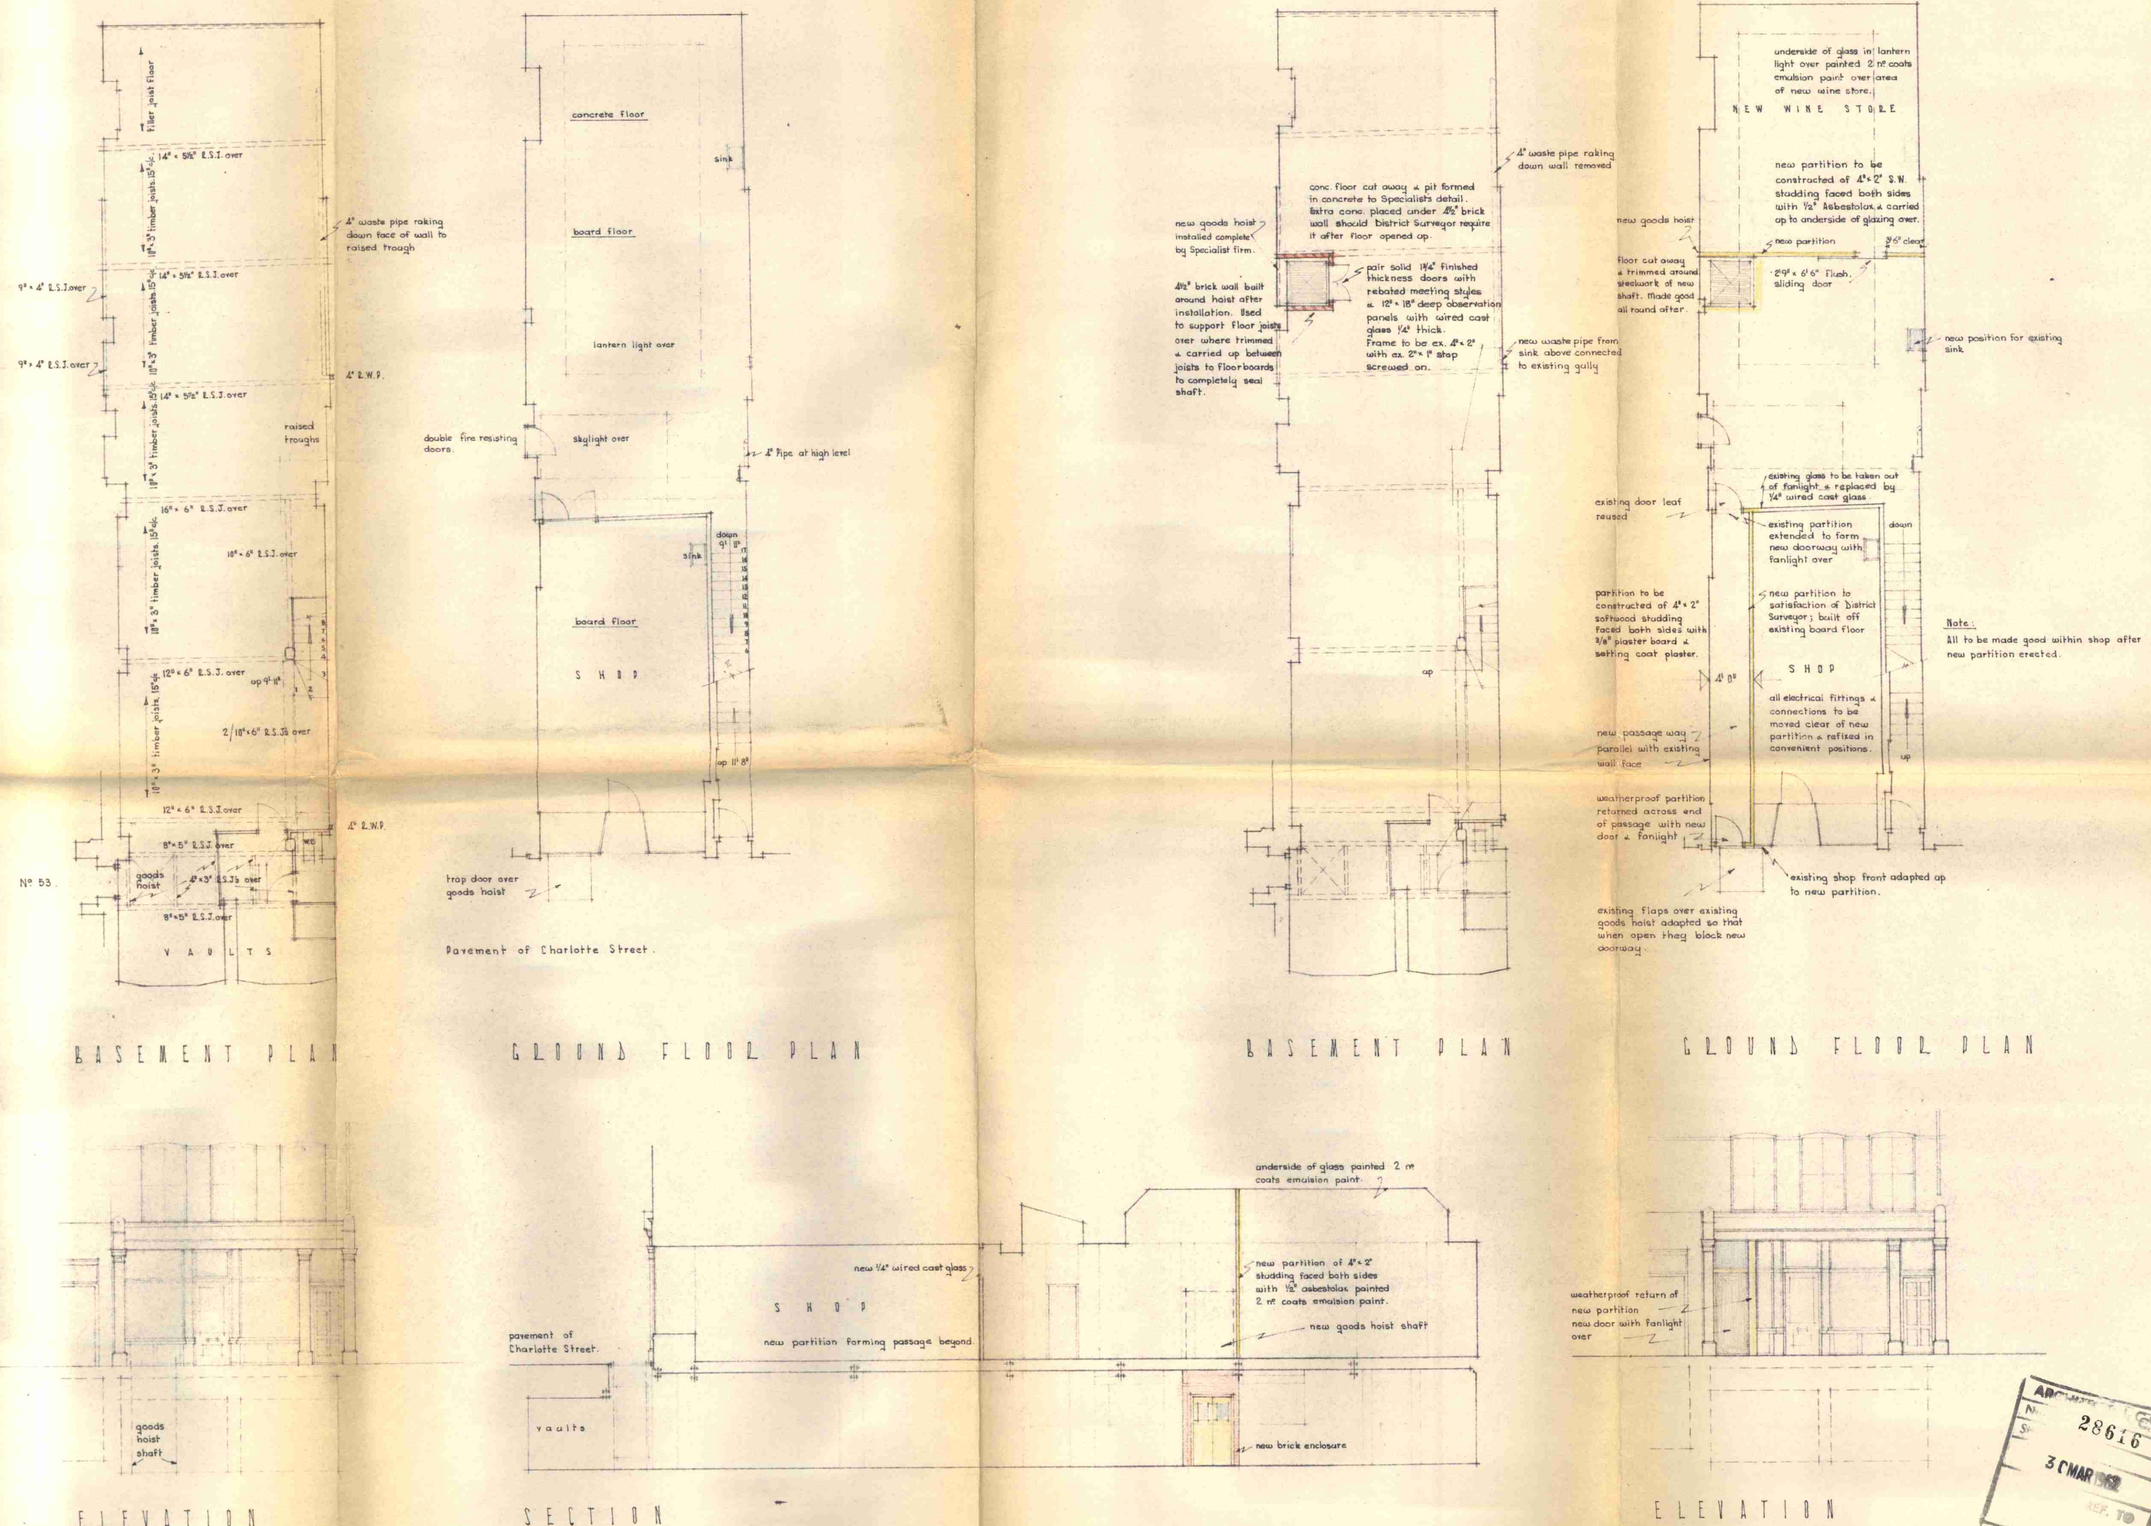

BASEMENT PLAN

GROUND FLOOR PLAN

BASEMENT PLAN

GROUND FLOOR PLAN

ELEVATION

SECTION

ELEVATION

SURVEY OF EXISTING BUILDING

PROPOSED ALTERATIONS

ARCHITECT
28616
3 CMAR 1962
REF. TO
ASR'D

ALTERATIONS TO Nº 55, CHARLOTTE STREET, LONDON, W. 1.
FOR MESSRS. BELLONI & COMPANY.

B. J. McGHEE B.A. (HONS. ARCH.), A.R.I.B.A.,
CHARTERED ARCHITECT,
48, CHEPSTOW ROAD, LONDON, W. 2.

SCALE:	1/8"	REF.:	BMB
DATE:	13.3.62	DRG. Nº	1