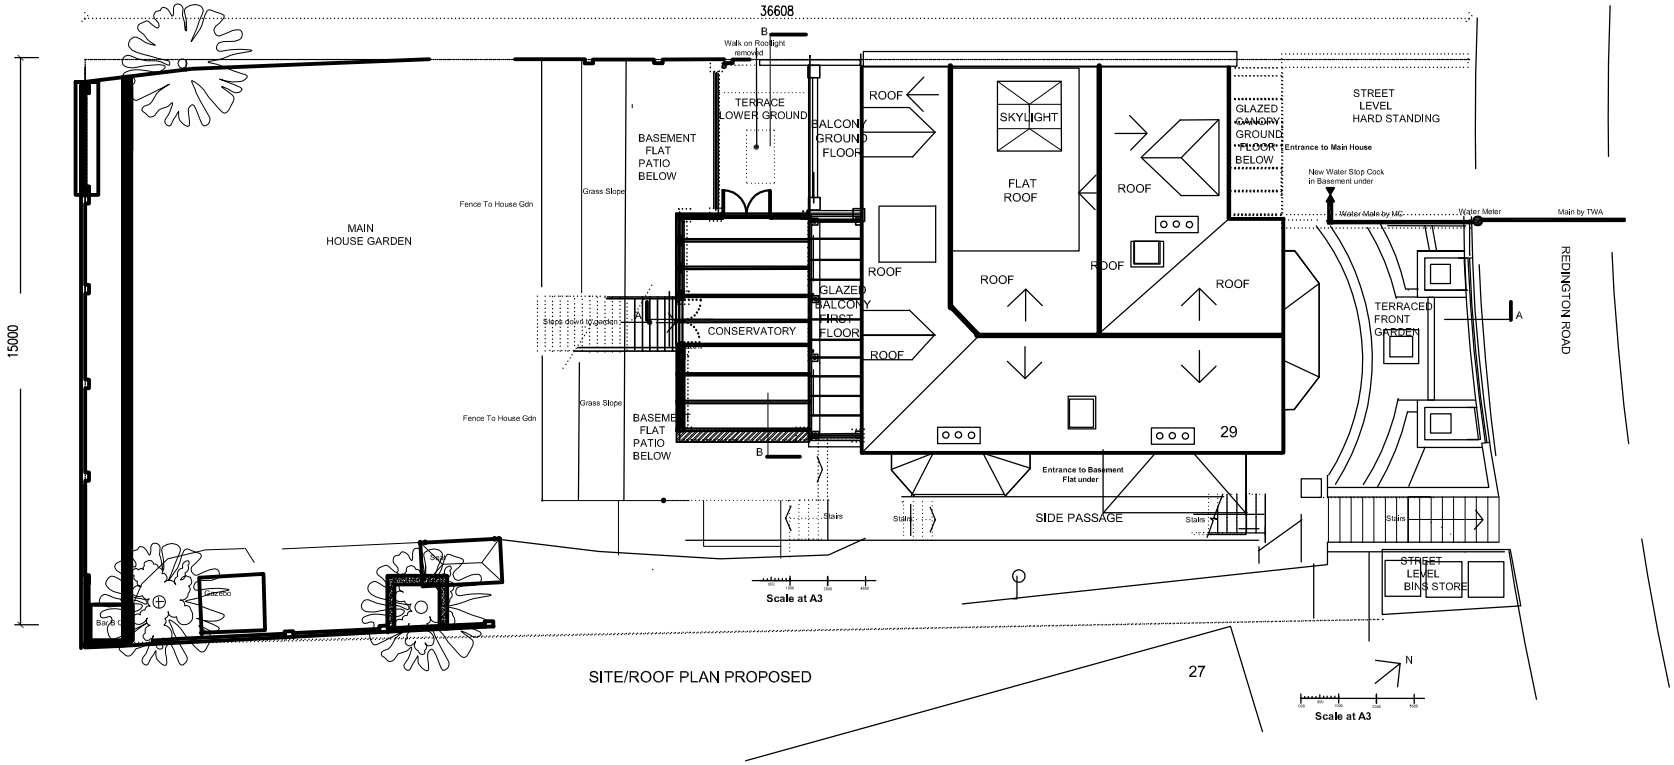

NEALE & NORDEN
ARCHITECTS
17 DARTMOUTH PARK AVENUE LONDON NW5 1JL
f 0207 813 4223 e- nnorden717@aol.com

title
SITE PLAN AS PROPOSED

REVISIONS

NO.	DATE	DESCRIPTION

project
29 REDINGTON ROAD

SHEET TITLE:
D09A

all dimensions to be verified on site

job no.	369/D09A
scale	1:200
date	25/01/2019

DRN : CHK :