Scale Bar 1-100

1 : 100

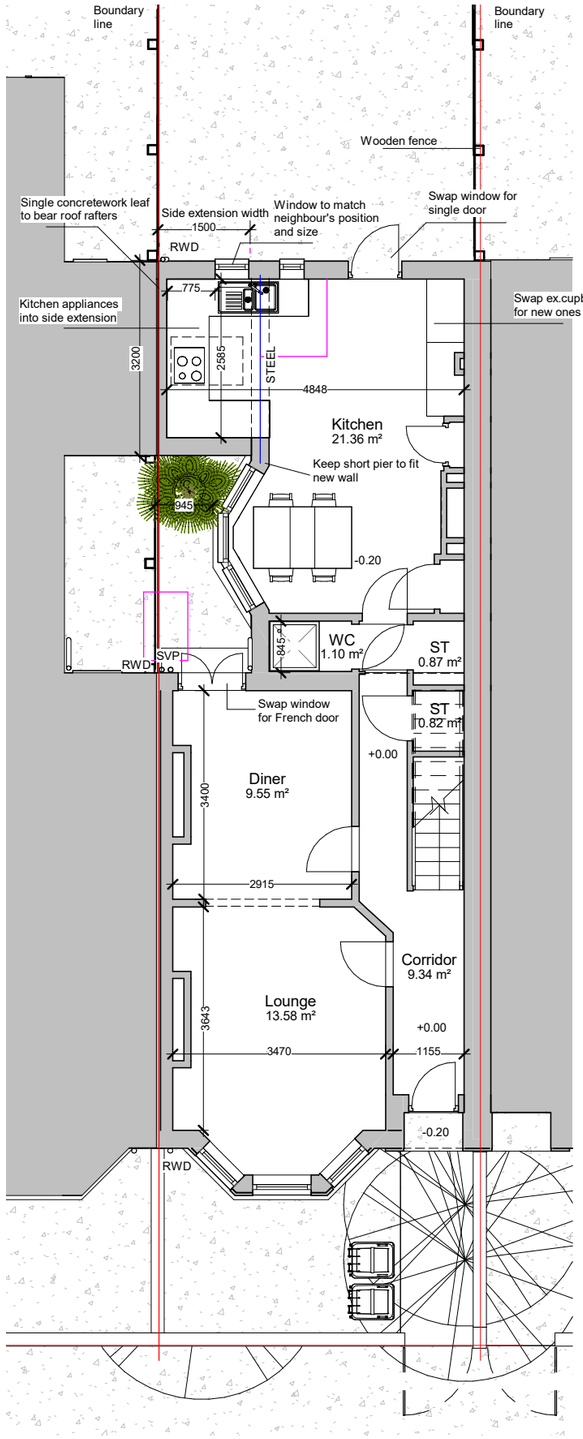

Ground Floor Plan

1 : 100

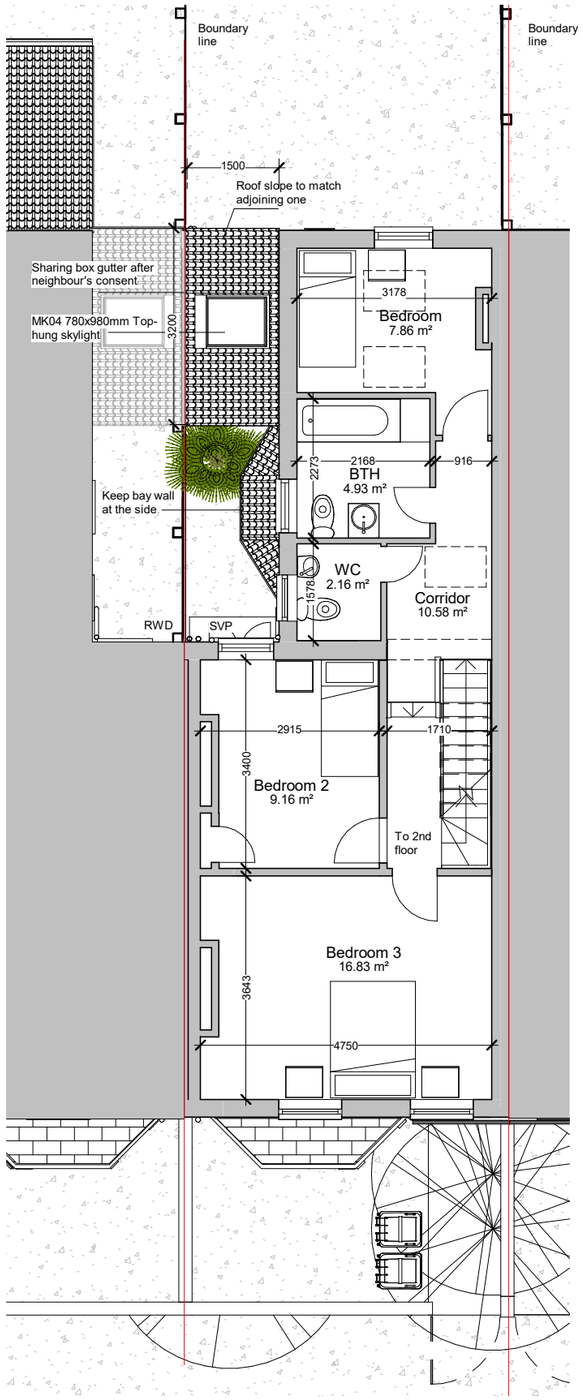

First floor Plan

1 : 100

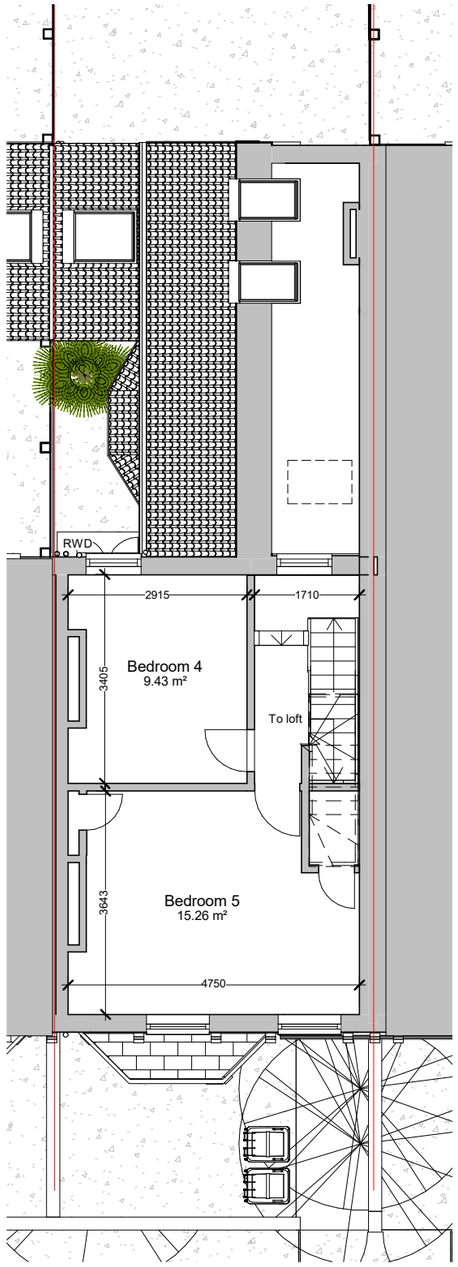

Second lvl

1 : 100

Rev	Date	By	Description

FREEDOM ARCHITECTURE LONDON

Freedom Architecture 16 Shakespeare Road.
London. W7 1LR
tel: 020 3633 5060 web:www.freedomarchitecture.co.uk
email: info@freedomarchitecture.co.uk

CLIENT
MR PAUL BANKS

PROJECT ADDRESS
44 York Rise
Camden. London
NW5 1SB

PROJECT
SINGLE INFILL-SIDE EXTENSION

DRAWING TITLE
PROPOSED FLOOR PLANS

DATE	SCALE @A3
14.12.2018	1:100

REVISION DATE	REVISION
02.01.2019	

DRAWN	CHECKED	DRAWING No
RR	PJ	BR-01-02