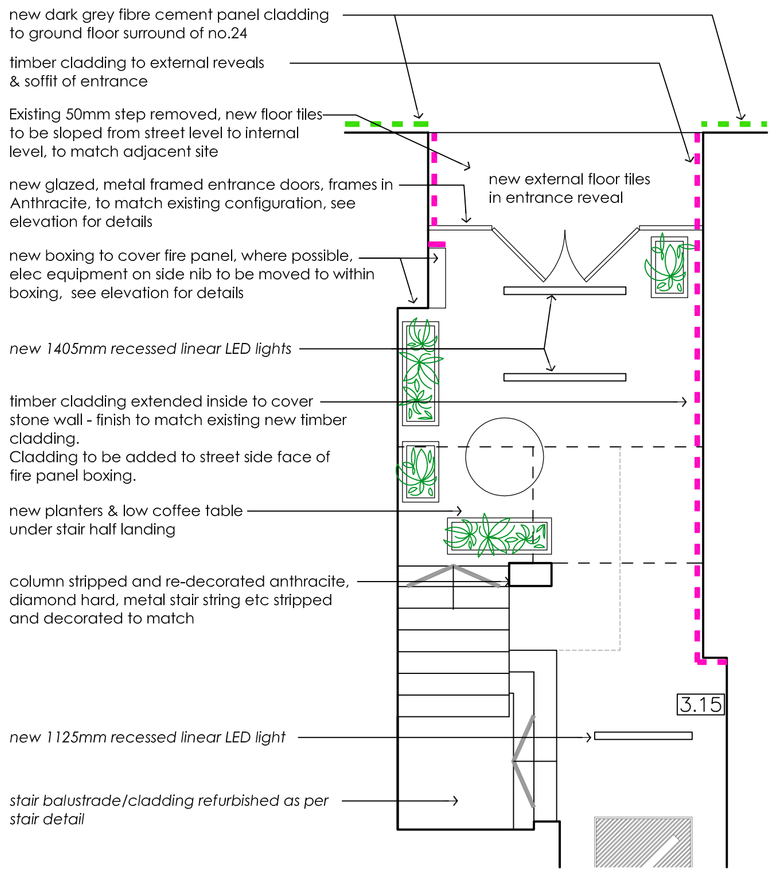

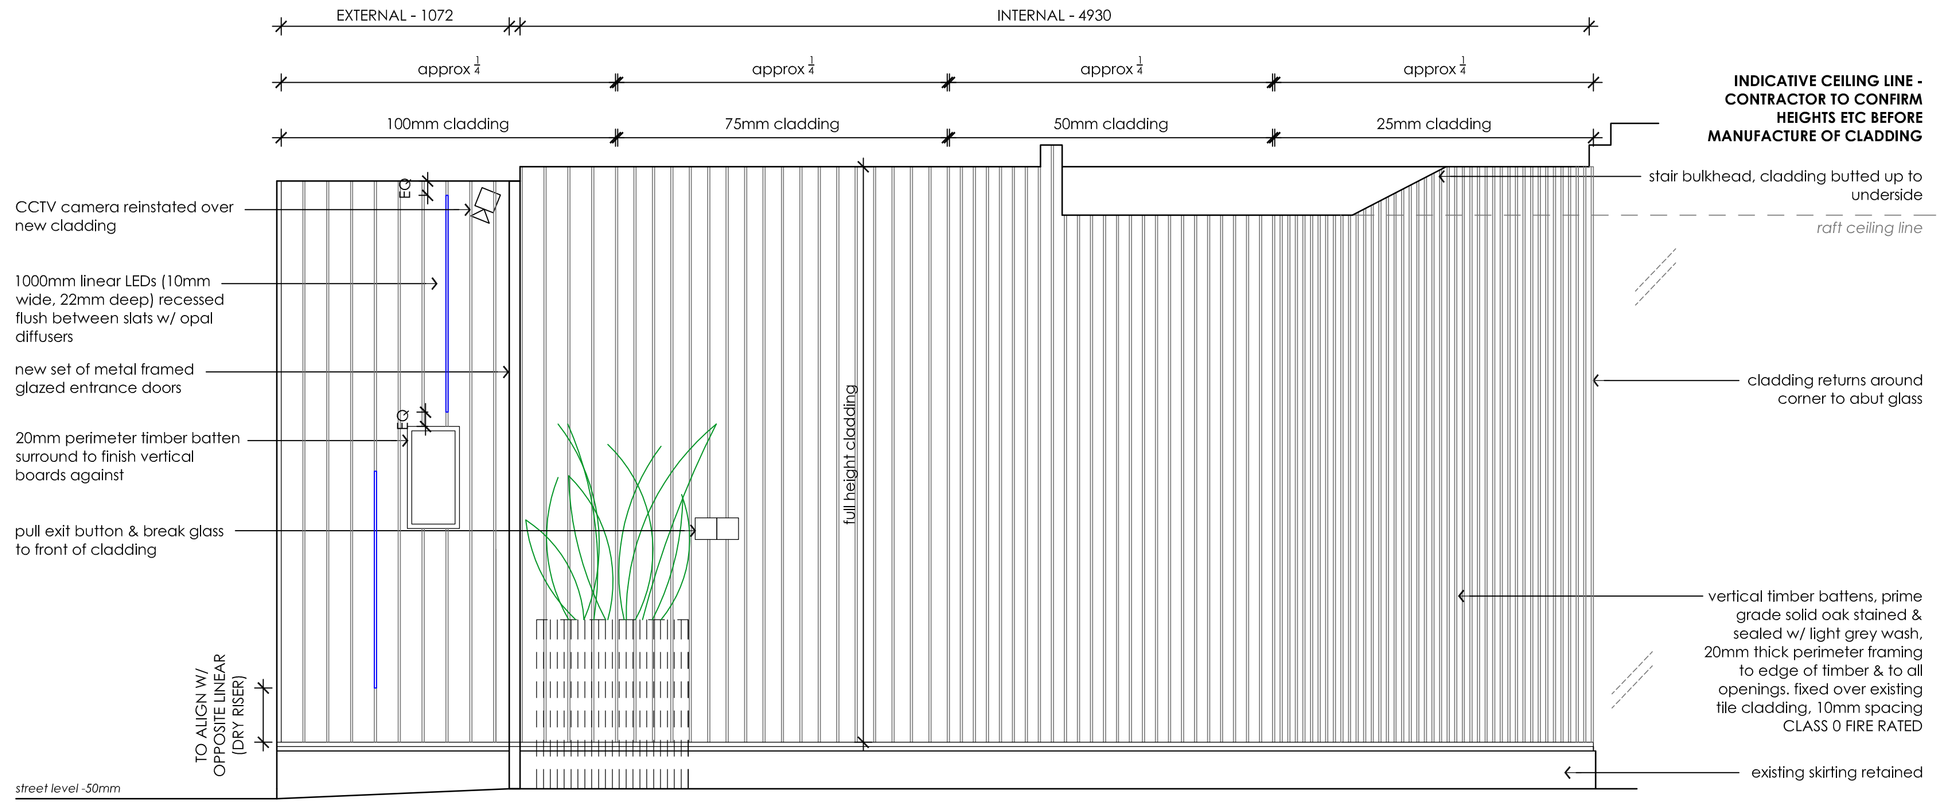

LHS EXTERNAL/INTERNAL CLADDING DETAIL
SCALE 1:20@A1

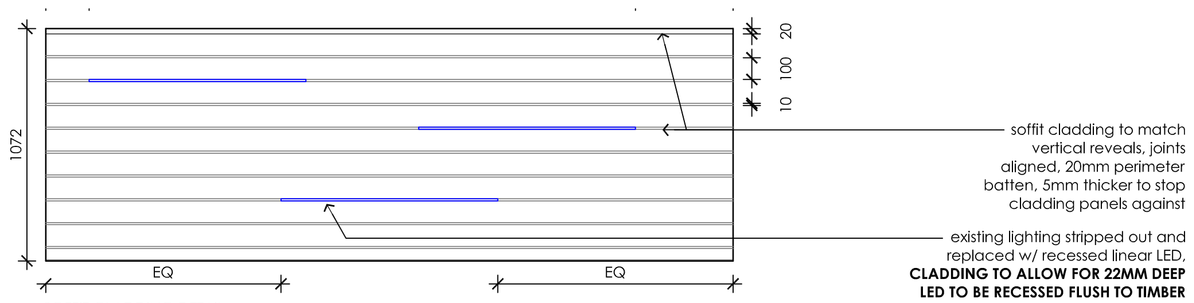

SOFFIT CLADDING DETAIL
SCALE 1:20@A1

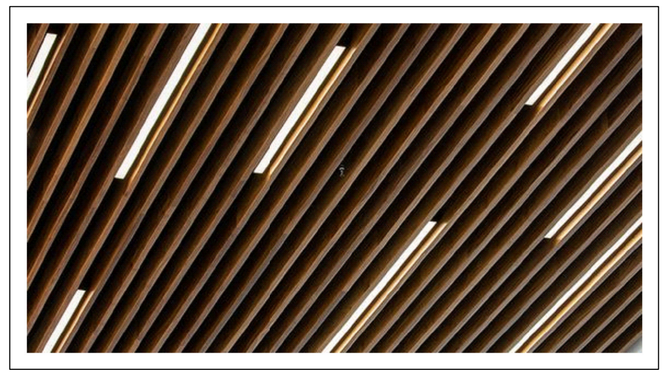

PRECEDENT RECESSED LINEAR LED IMAGE

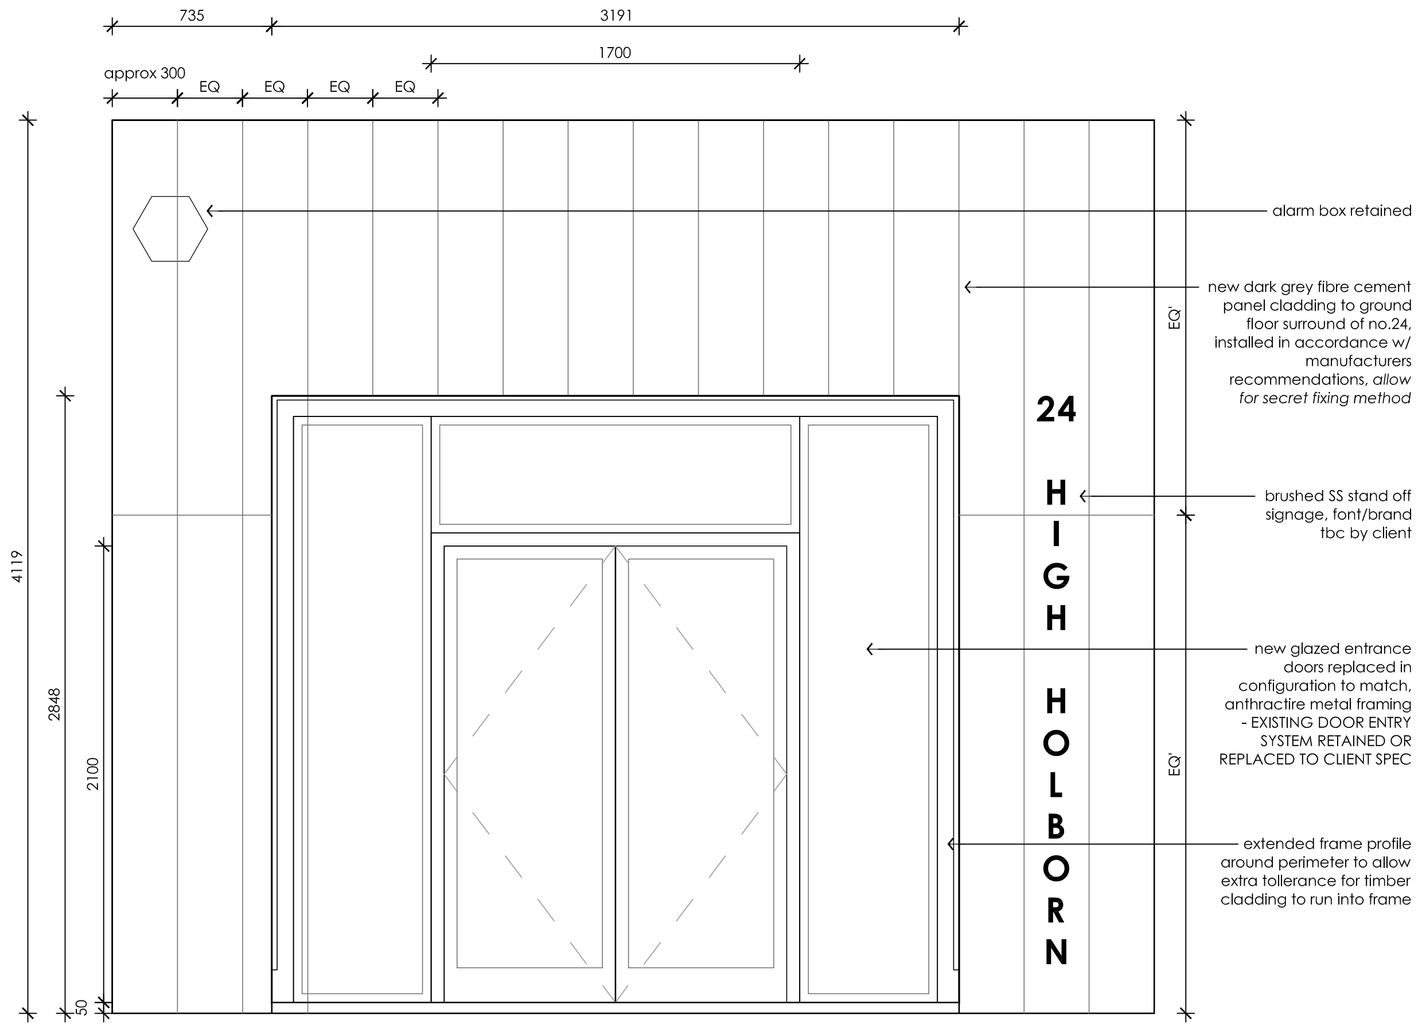

FRONT ELEVATION CLADDING DETAIL
SCALE 1:20@A1

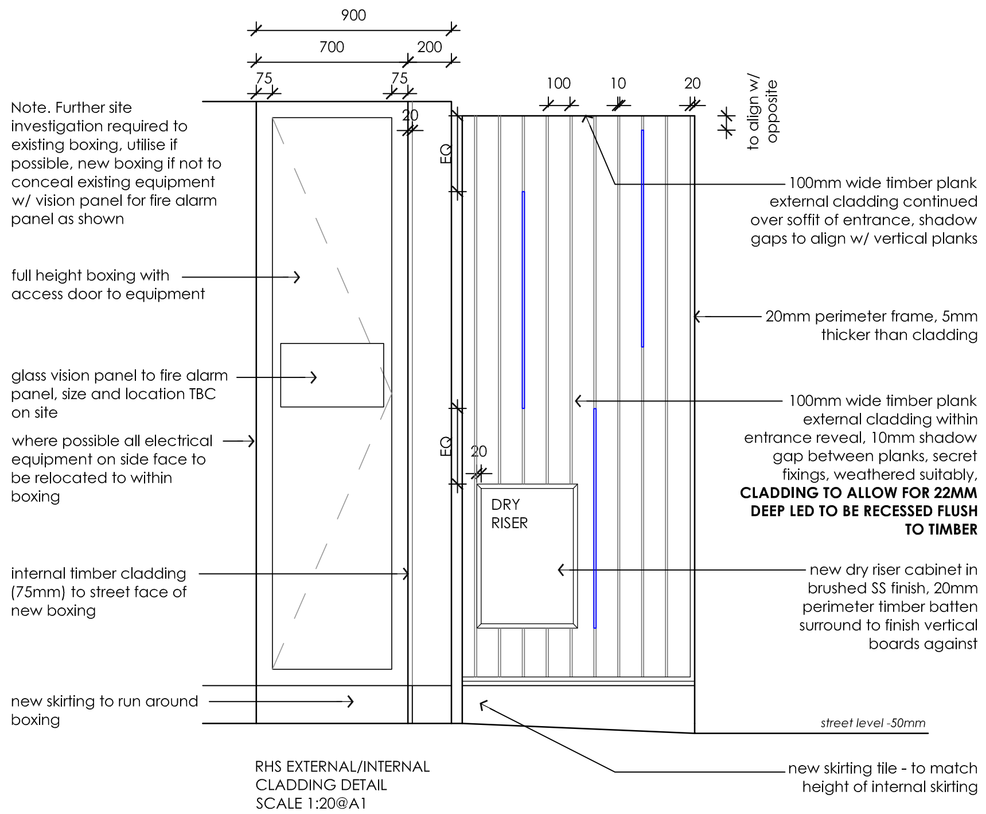

RHS EXTERNAL/INTERNAL CLADDING DETAIL
SCALE 1:20@A1

Rev	Revision	Date	BY
D	IN LINE W/ LATEST PLANNING ISSUE	11.01.19	
C	Lighting & fire panel boxing (TENDER)	11/09/2018	
B	Lighting in entrance	28/08/18	
A	ISSUED FOR COMMENT	19/07/18	

NOTES

All setting out dimensions and points will be found on the construction issue drawings.

All dimensions to be checked on site prior to commecement of works. Do not scale this drawing.

Status
TENDER

Project
NAPIER HOUSE
HIGH HOLBORN

Detail
PROPOSED GROUND FLOOR AND INTERNAL/EXTERNAL ELEVATIONS

Scale: VARIES
Date: 19/07/18

Drawing Nº: 506/GA/101
Revision: D

gravity design associates
Old Bank Court, Morocco Street, London SE1 3HB
+44(0)20 7089 9134 studio@gravitydesign.uk.com