DO NOT SCALE

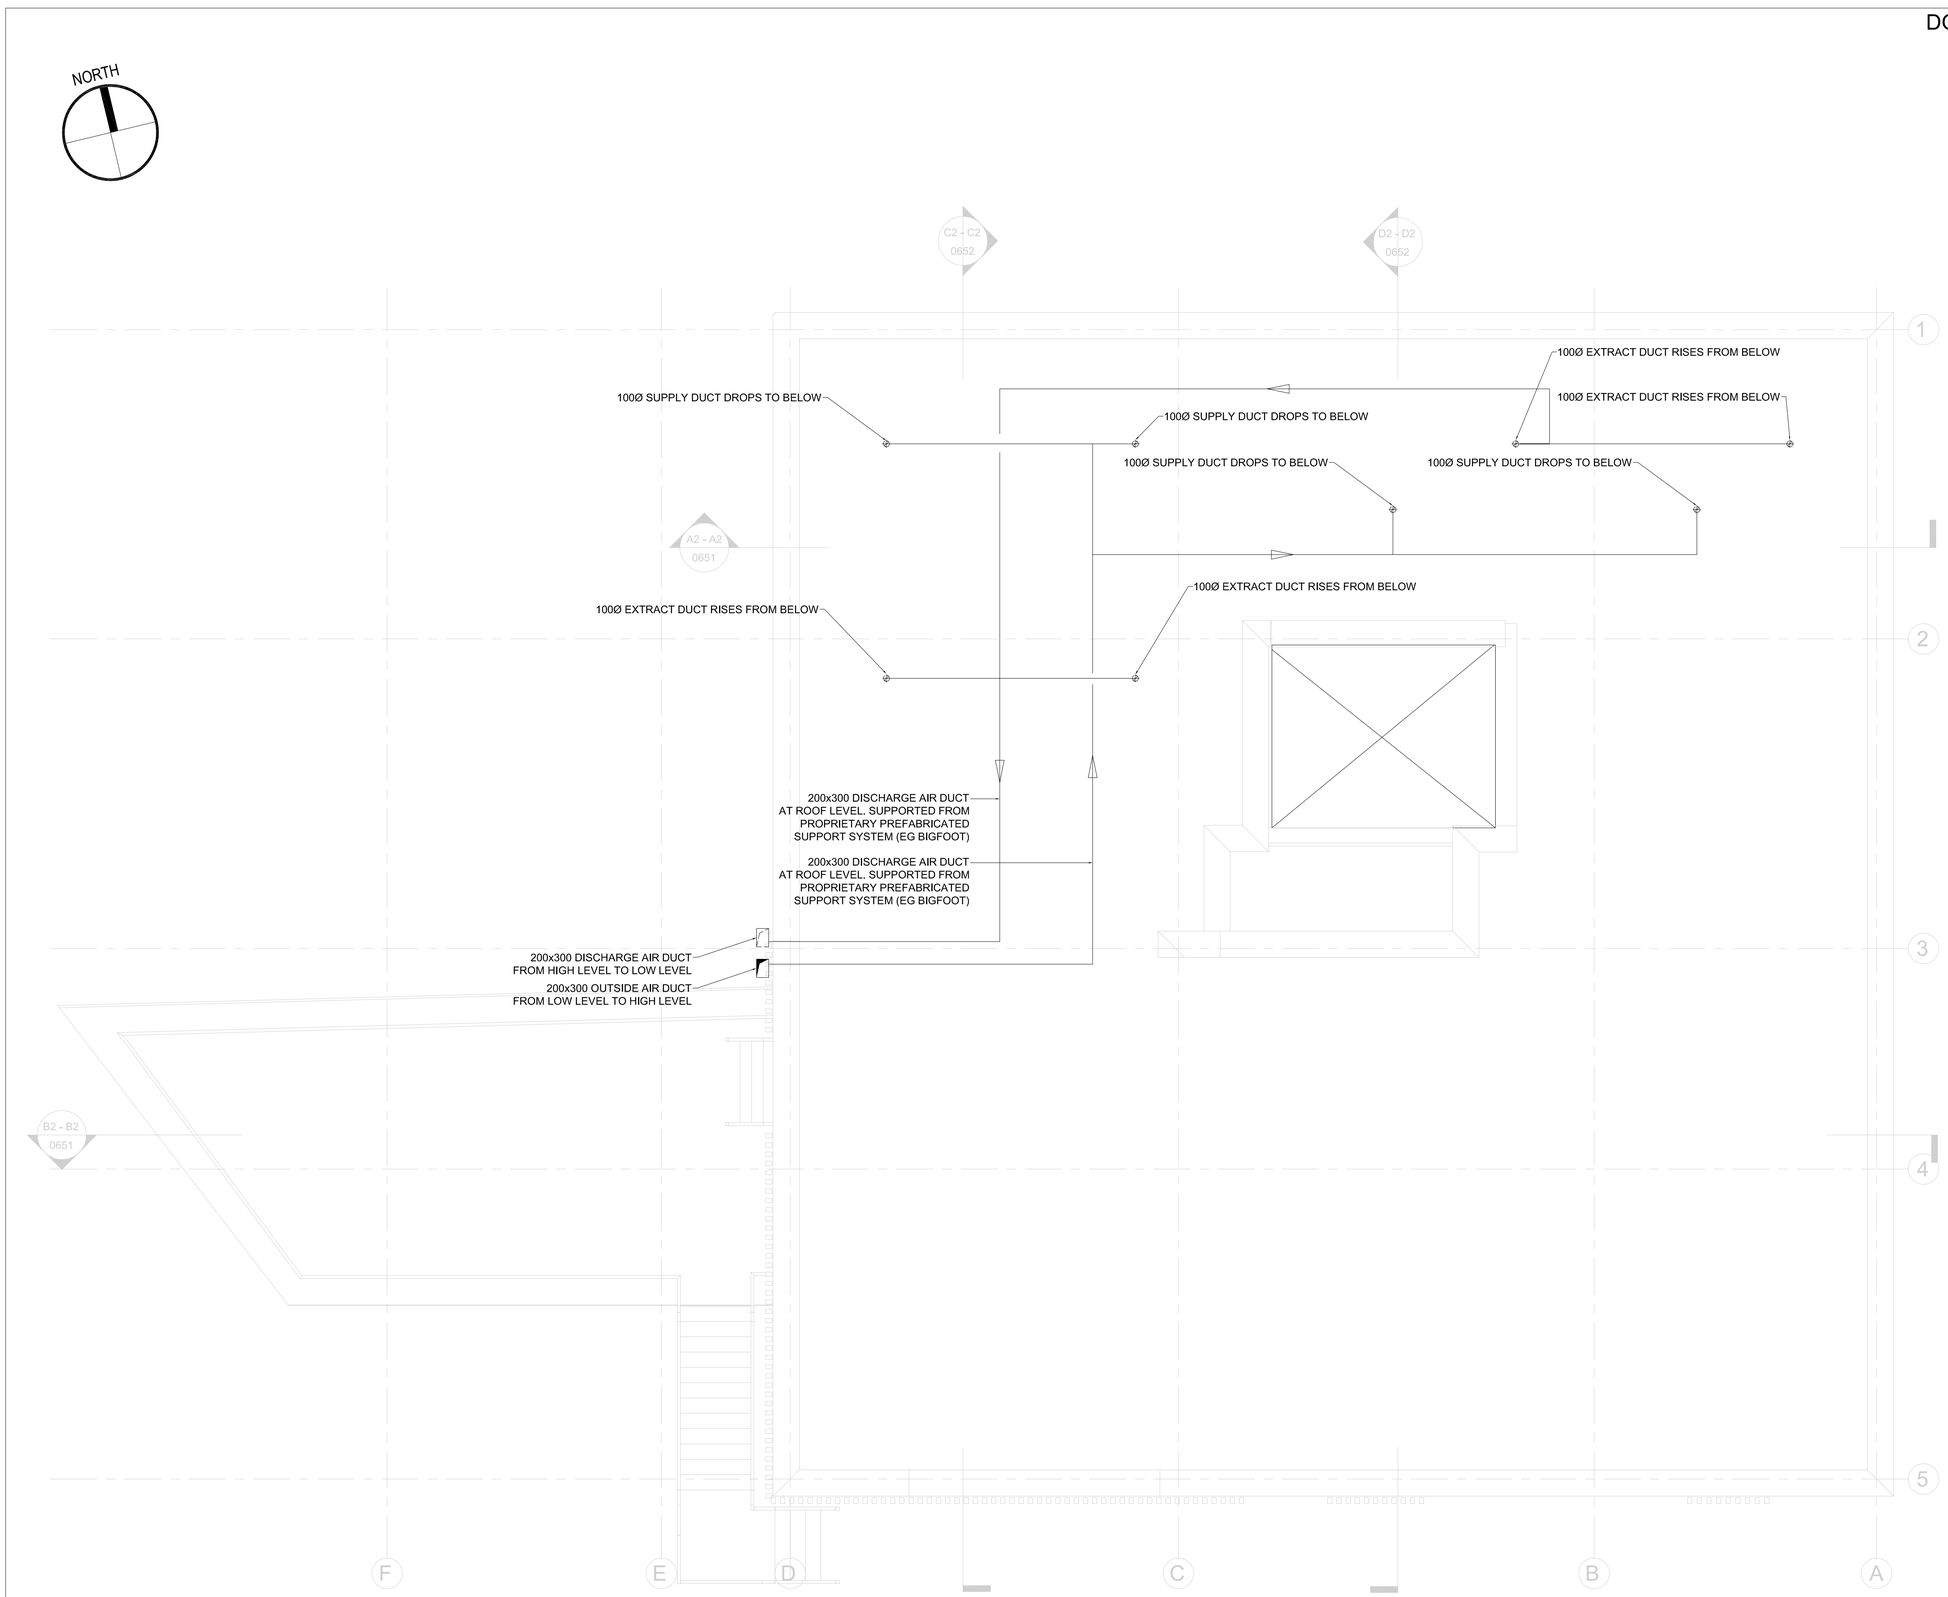

SAFETY, HEALTH AND ENVIRONMENTAL INFORMATION

In addition to the hazards/risks normally associated with the types of work detailed on this drawing, note the following:

CONSTRUCTION

NO SIGNIFICANT RISK OR HAZARD IDENTIFIED

MAINTENANCE/CLEANING

NO SIGNIFICANT RISK OR HAZARD IDENTIFIED

DECOMMISSIONING/DEMOLITION

NO SIGNIFICANT RISK OR HAZARD IDENTIFIED

It is assumed that all works will be carried out by a competent contractor working, where appropriate, to an approved method statement

NOTES

1. DO NOT SCALE FROM THIS DRAWING.
2. ALL MEASUREMENTS ARE IN MILLIMETRES UNLESS STATED OTHERWISE.
3. THIS DRAWING IS TO BE READ IN CONJUNCTION WITH THE SPECIFICATION AND ALL RELEVANT ARCHITECTURAL, ELECTRICAL, MECHANICAL AND STRUCTURAL DRAWINGS.

Rev.	Date	Description	By	Chk'd	App'd
P1	30.11.18	FOR INFORMATION	CC	PB	KI

Drawing Status: FOR INFORMATION

Suitability: S2

ATKINS
Member of the SNC-Lavalin Group

Copyright © Atkins Limited (2018) www.atkinsglobal.com

Client: Camden

Project Title: KILBURN GRANGE EXPANSION (CAMDEN)

Drawing Title: ROOF VENTILATION LAYOUT

Scale	Designed	Drawn	Checked	Authorised
1:50	CC	CC	PB	KI
Original Size: A1	Date: 31/10/2018	Date: 31/10/2018	Date: 30/11/2018	Date: 30/11/2018

Drawing Number: 5165782-ATK-Z1-02-DR-M-4004

Revision: P1

Atkins Project Number: