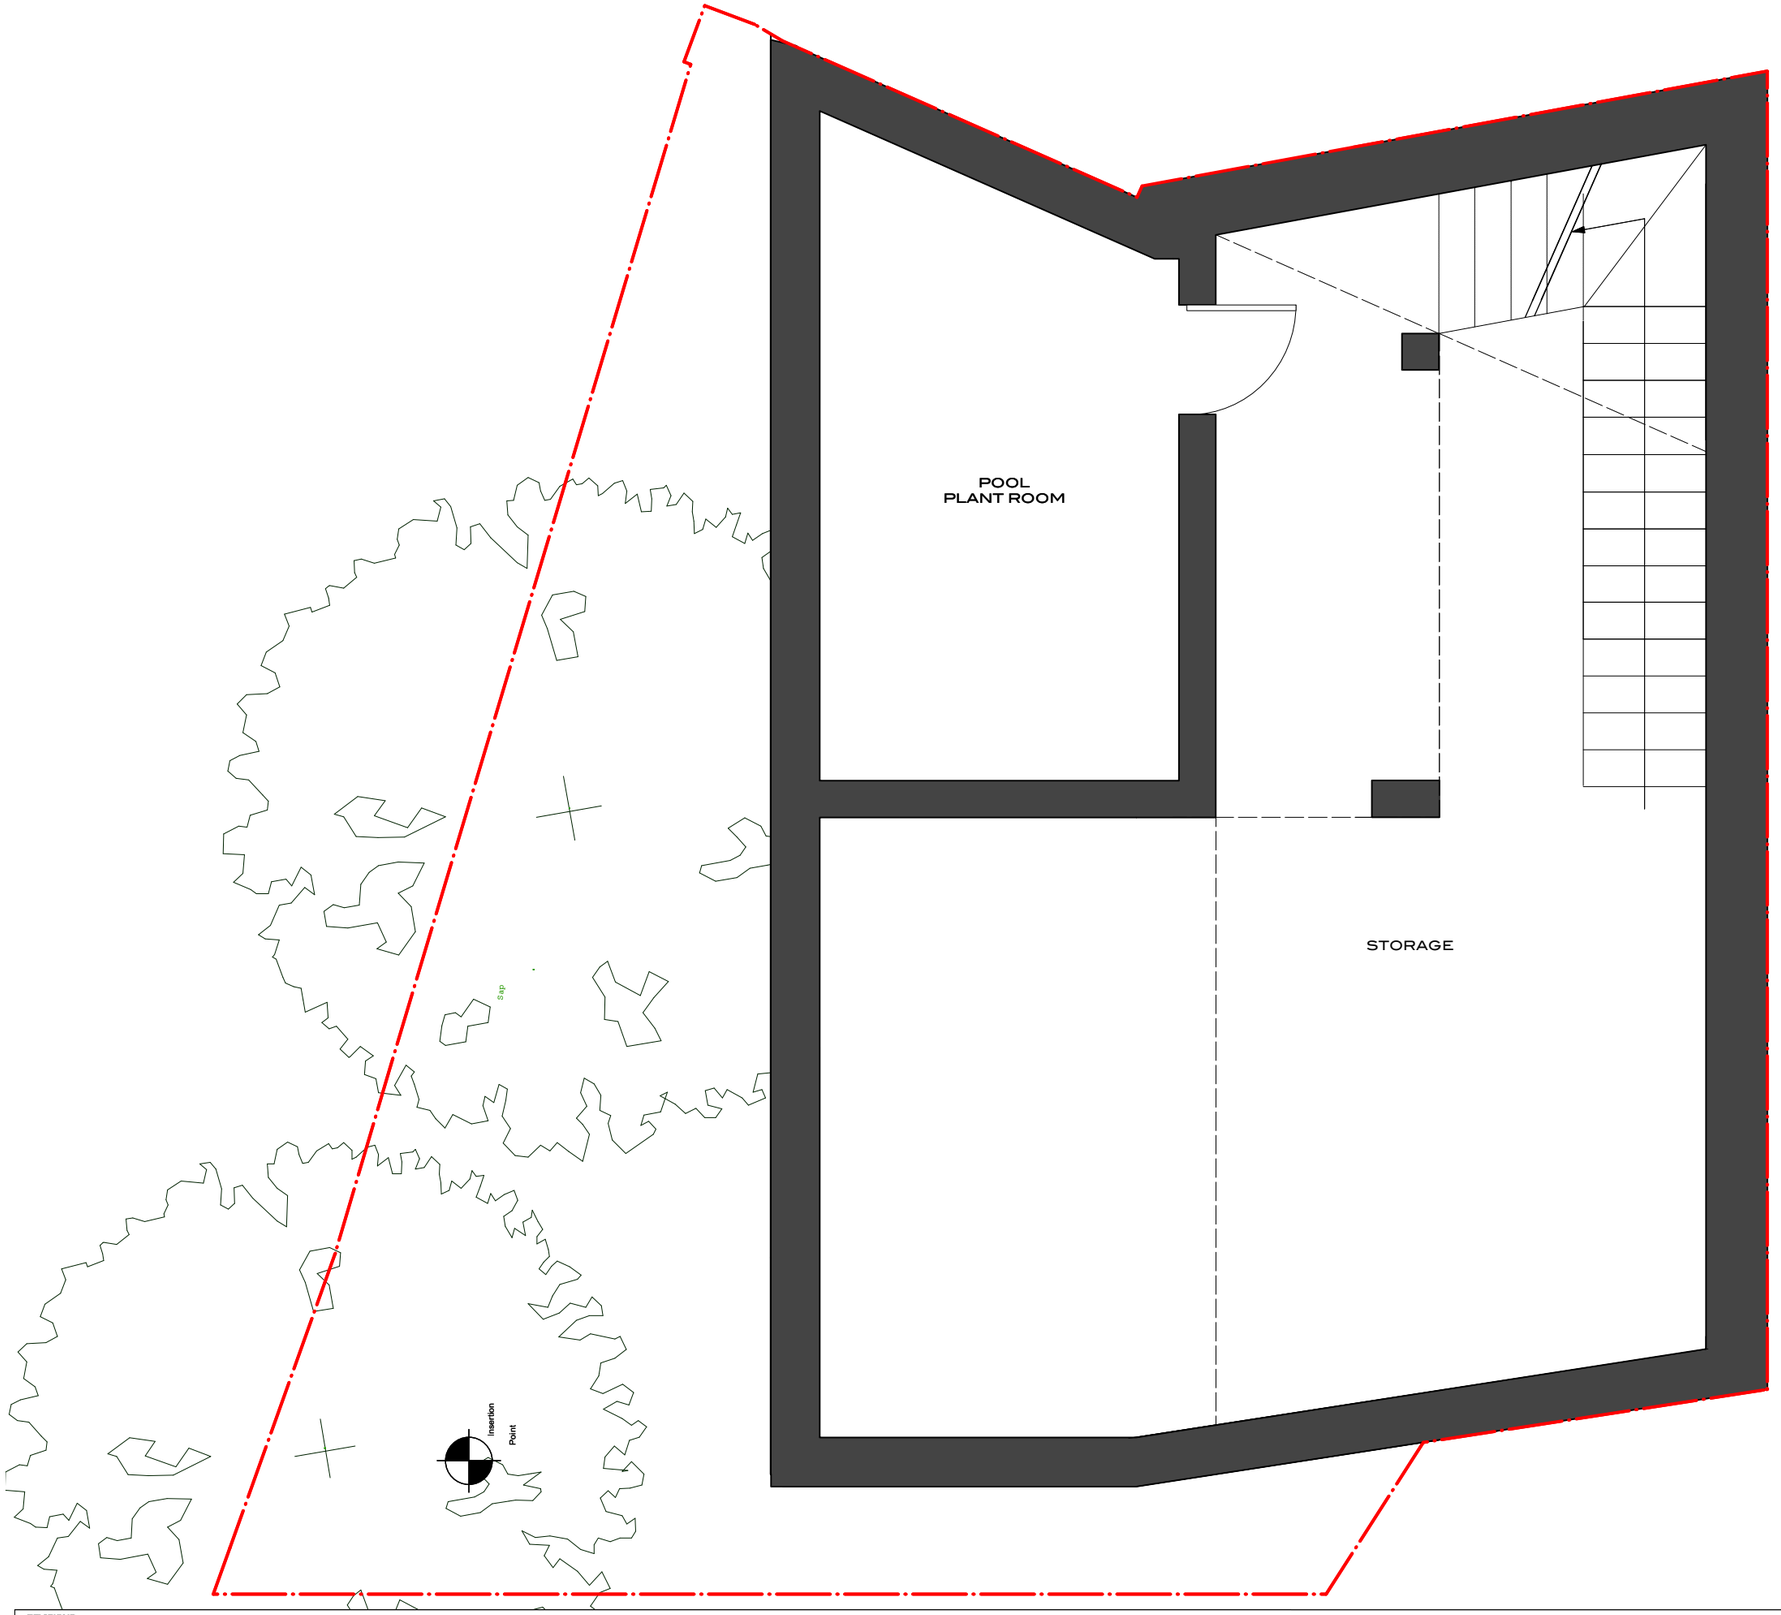

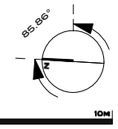

0 1 2 3 4 5 10M

REVISIONS			NOTES
A	05.02.19	BIKE STORAGE REMOVED	COUNTER CLOCKWISE (-)85.84 DEGREES TO ORIENTATE WITH MAIN HOUSE

HUMPHREY KELSEY | ARCHITECTURE
4 PRIMROSE HILL STUDIOS FITZROY ROAD LONDON NW1 8TR +44 (0)20 7483 4748

6 ALBERT TERRACE MEWS

BASEMENT FLOOR PLAN
MEWS HOUSE GA
PROPOSED

1:50 (@A3)

FOR PLANNING — 181(B).50.P1 — A

ISSUE — DATE — DWG — REV

DO NOT SCALE FROM THIS DRAWING. ALL DIMENSIONS TO BE VERIFIED ON SITE. COPYRIGHT