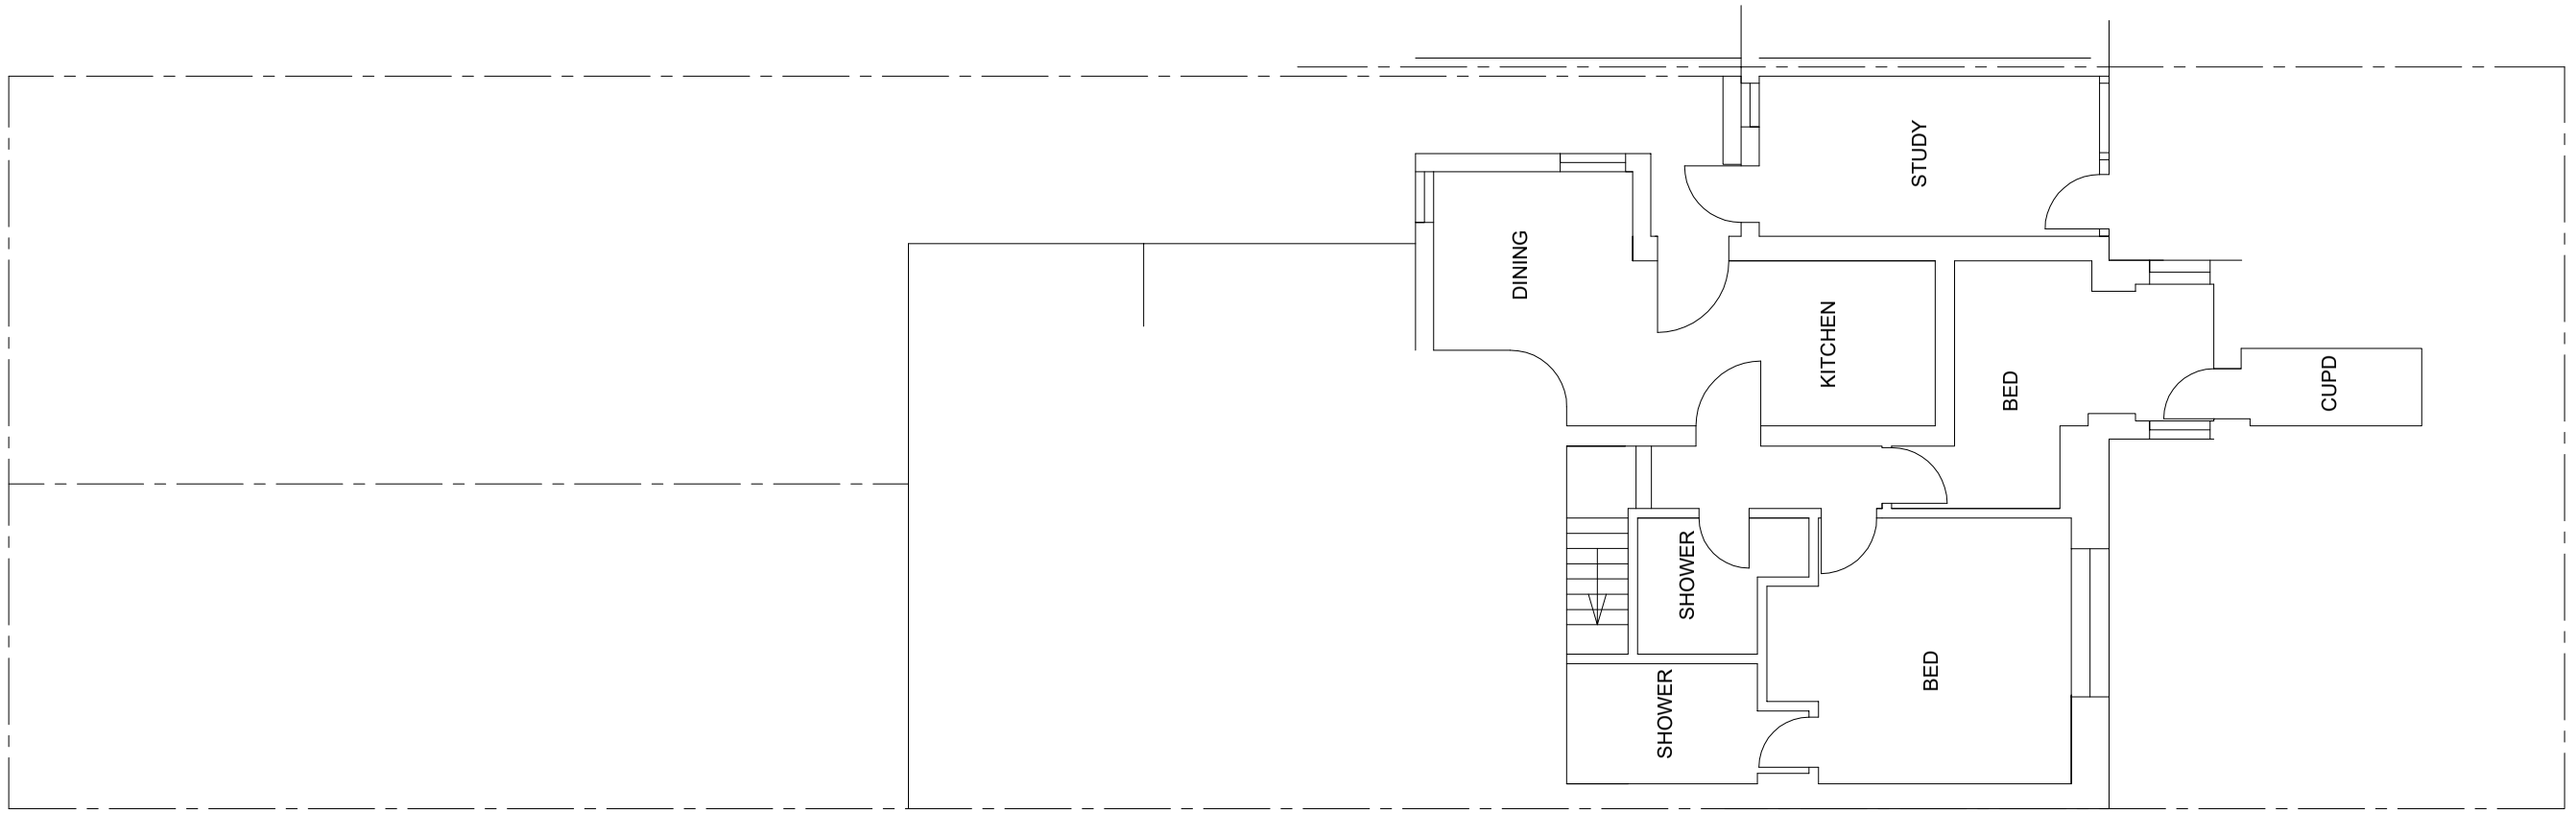

LOWER GROUND FLOOR PLAN

0 1 2 3 4 5

URBAN REGEN LONDON Ltd.

TITLE	EXISTING DRAWINGS	ADDRESS	FLAT 1, 22 BUCKLAND CRESCENT LONDON. NW3
CLIENT	Mrs. F. HALL	SCALE	1:100 @ A3
		DATE	FEB 2019
		DRAWING NO.	190211/05
		REV.	

Tel: 07970 647 449 Fax: 020 8963 9991 Email: urlondon@aol.com