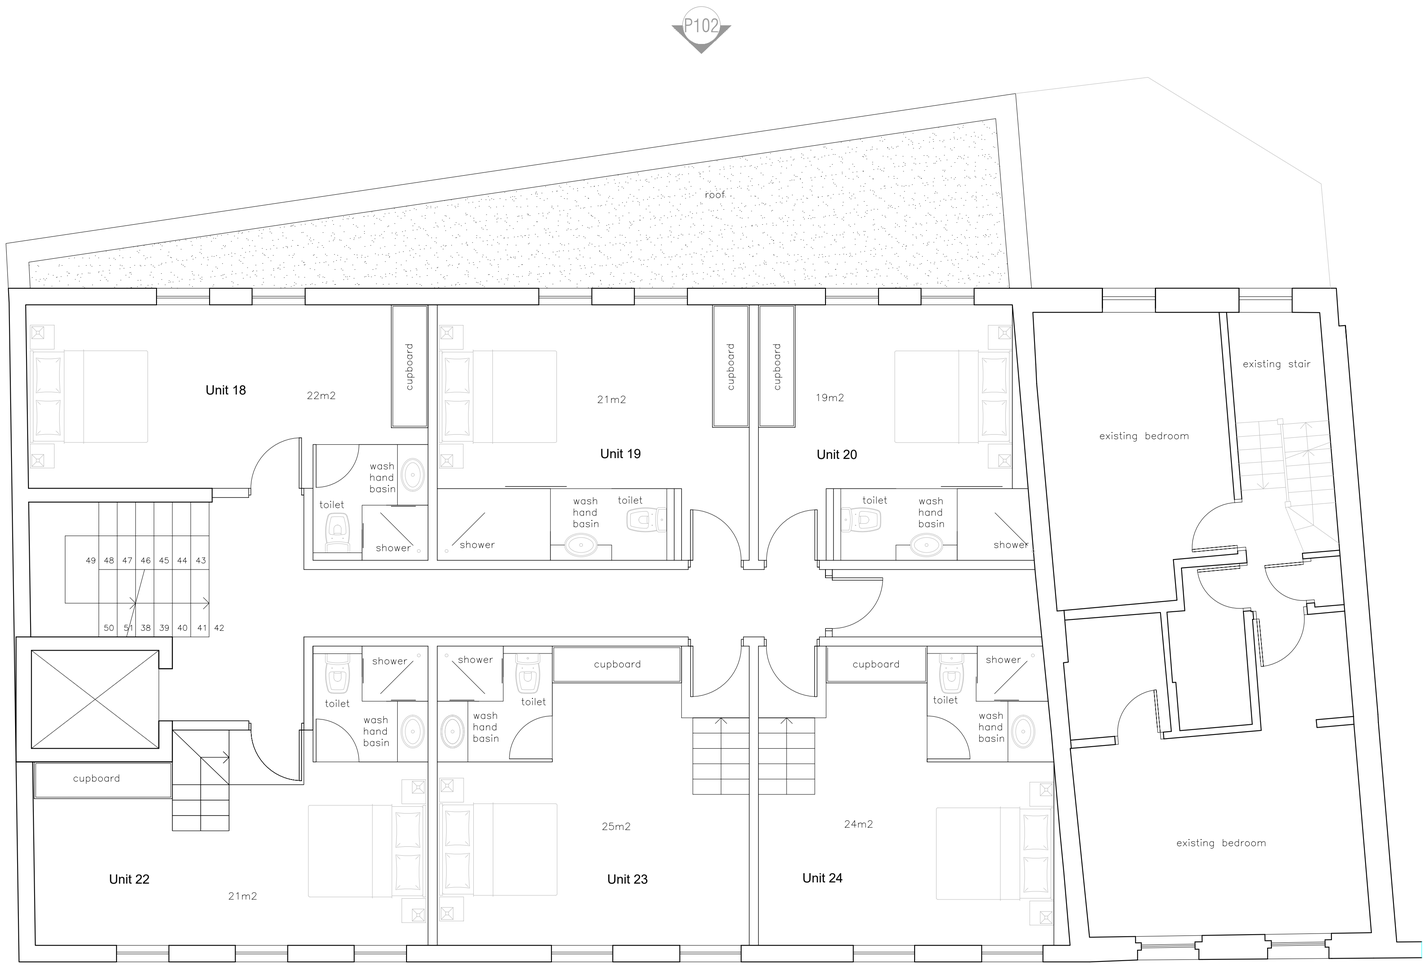

N

| Rev. | Date | Reason for Issue |
|---|---|---|
| PL-0 | 10-01-19 | For planning |

Project

No 10-12 Kentish Town road
No 8 Kentish Town road

Title

Consented Second Floor plan

| Job No. | Date | Drawn |
|---|---|---|
| 1703 | January 2019 | LP |
| **Scale** | **Drawing No.** | **Revision** |
| 1:50_@A1<br>1:100_@A3 | C004 | xx |