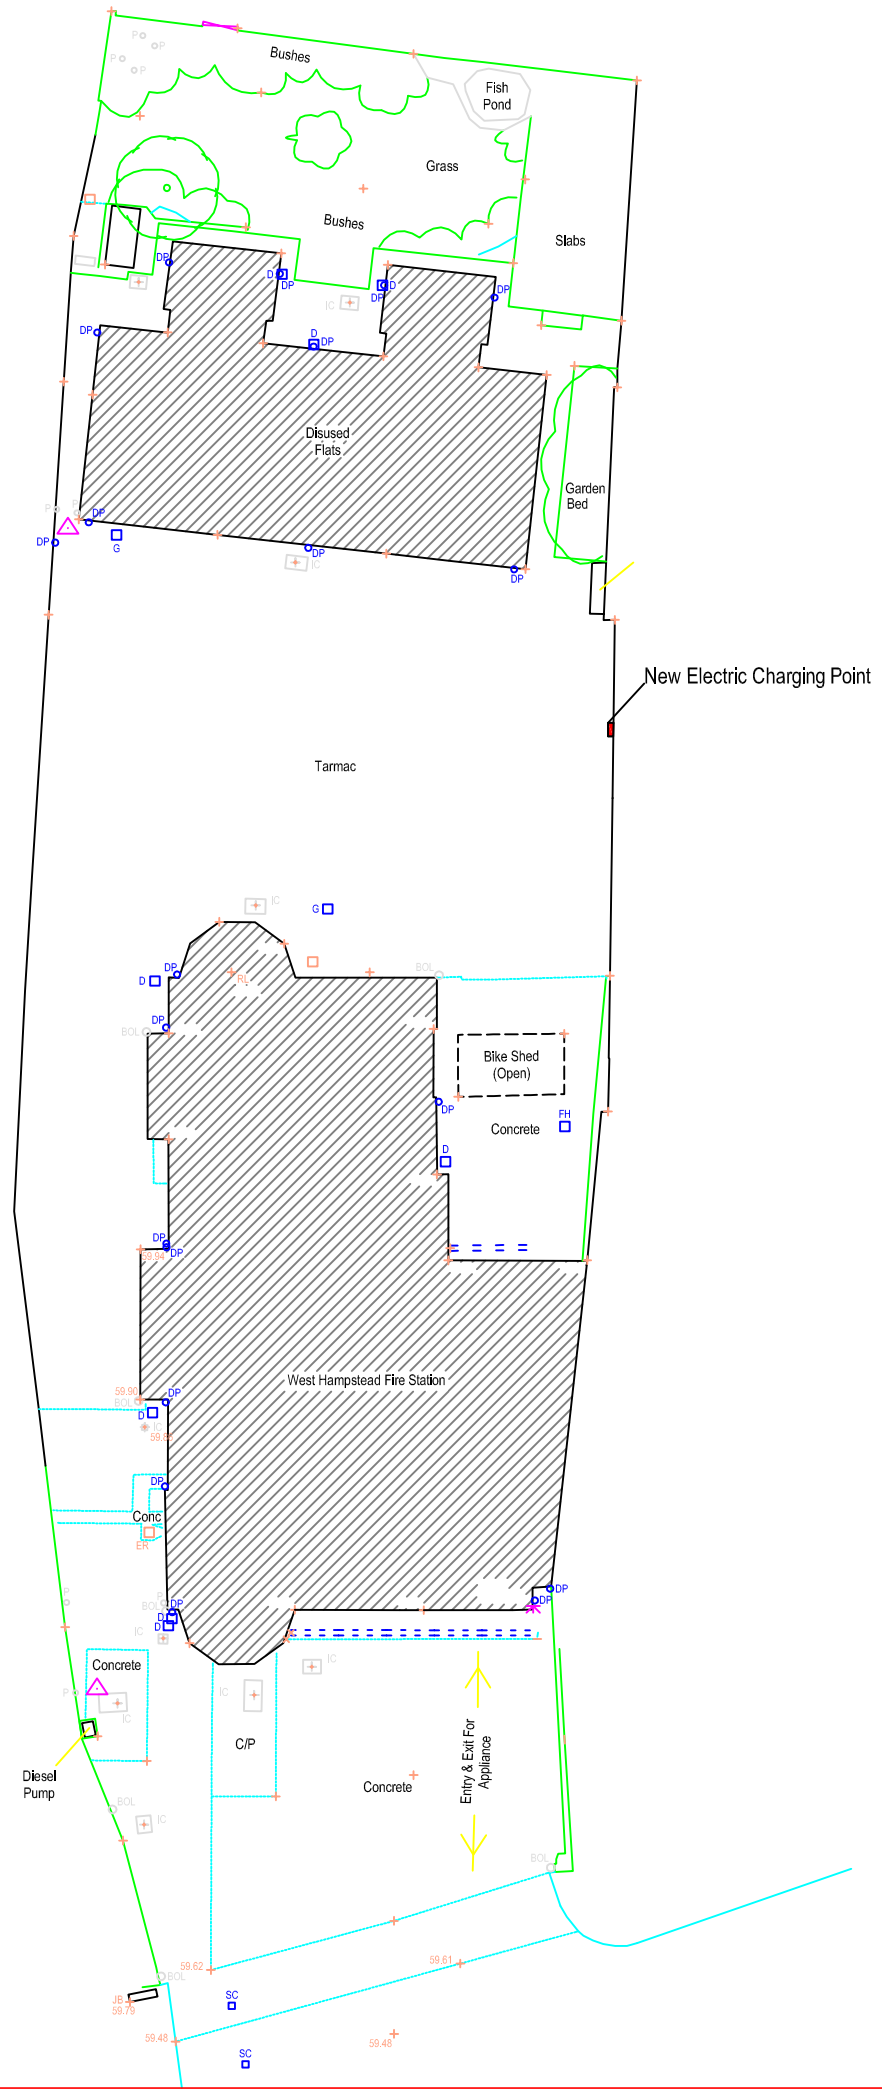

NOTES:

ALL DIMENSIONS SHOWN ARE TO BE VERIFIED ON SITE. DO NOT SCALE FROM THIS DRAWING

SURVEY CONTROL STATIONS:

Station	Easting	Northing	Level
100	1000.000	1000.000	59.696
101	1001.252	981.030	59.830
102	963.034	959.491	60.280
103	949.448	954.372	60.376
104	941.356	970.319	60.647
105	956.347	976.504	60.270

Levels relate to Ordnance Survey Benchmark located on north east corner of Fire Station, 325 West End Lane.

Value = 60.08m AOD.

LEGEND

PIPE RUN
RADIATOR
SWITCH
TWIN SWITCH
SINGLE SOCKET OR SPUR
DOUBLE SOCKET
DATA / TELEPHONY POINTS
SMOKE DETECTOR
LARGE PIPE DROP- AS NOTED
SMALL PIPE DROP
LARGE EXTINGUISHER
WALL OR CEILING LIGHT
FLUORESCENT STRIP
SEPARATE EMERGENCY LIGHT
CONTROL BOX AS NOTED
SPOT LIGHT
BREAK GLASS
HOSEREEL
FC FALSE CEILING
SC STRUCTURAL CEILING
BUILDING
OPEN SIDED BUILDING
GLASS ROOFED
GATES
TREES
37 / 0.2 / 6
MARSH

ABBREVIATIONS

(WHERE APPLICABLE)

AIR VALVE	AV	LETTER BOX	LB
BED LEVEL	BL	MANHOLE	MH
BELISHA BEACON	BB	MARKER	MKR
BOLLARD	BOL	NOTICE BOARD	NB
BRITISH TELECOM BOX	BT	NAME PLATE	NP
BRITISH TELECOM MANHOLE	BT	OVERHEAD WIRES	OHW
BRICKWORK	BrWK	PARKING METER	PM
BUS STOP	BS	RIDGE LEVEL	RID
COVER LEVEL	CL	ROAD SIGN	RS
CABLE MARKER	CM	RODDING EYE	RE
CONCRETE POST	CP	RETAINING WALL	RTW
DOWN PIPE	DP	SLUICE VALVE	SV
EAVES LEVEL	EL	SOFFIT LEVEL	SC
ELECTRICITY CABLE PIT	ELCP	SOFFIT LEVEL	SOF
ELECTRICITY CONTROL BOX	ECB	TREE STUMP	ST
ELECTRICITY POLE	EP	TELEGRAPH POLE	TP
EARTH ROD	ER	TELEPHONE CALL BOX	TCB
FIRE HYDRANT	FH	TOP OF KERB	TK
FLOWER BED	FB	TURNSTYLE	TS
FOOTPATH	FP	TRAFFIC LIGHT	TL
FLOOR LEVEL	FL	UNDERGROUND	UG
FLAG STAFF	FS	UNABLE TO LIFT	UTL
GAS VALVE	GV	VENT PIPE	VP
GULLY	G	WATER METER	WM
GULLY OUTLET	GO	WATER LEVEL	WL
GATE STOP	GS	WASH OUT	WO
INSPECTION COVER	IC	WASTE PIPE	WP
INVERT LEVEL	IL	WATER VALVE	WV
LAMP POST	LP		

BUILDING

ACCESS HATCH	AH	**BUILDING**	
ARCH HEAD LEVEL	AHL	WINDOW CILL LEVEL	WCL
ARCH SPRINGER LEVEL	ASL	WINDOW HEAD LEVEL	WHL
BEAM SOFFIT LEVEL	BSL		
CILL TO HEAD	C-H	**FENCES**	
CEILING LEVEL	CL		
FLOOR TO CILL	F-C	BARBED WIRE FENCE	BWF
FALSE CEILING	FC	CORRUGATED IRON FENCE	CIF
FLOOR TO CEILING HEIGHT	F-C	CLOSE BOARD FENCE	CBF
		CHAIN LINK FENCE	CLF
HOSE REEL	HR	CHESTNUT PALING FENCE	CPF
LAVATORY BASIN	LB	FENCE POST	FPO
ROOF LEVEL	RL	INTERWOVEN FENCE	IWF
RADIATOR	Rad	IRON RAILING FENCE	IRF
RAIN WATER PIPE	RWP	LARCH LAP FENCE	LLF
SKYLIGHT	SKY	MISCELLANEOUS FENCING	MISF
SOIL AND VENT PIPE	SVP	POST AND CHAIN FENCE	PCF
THRESHOLD LEVEL	THL	POST AND RAIL FENCE	PRF
WASH BASIN	WB	POST AND WIRE	PWF
WATER TANK	WT	TUBULAR STEEL RAIL	TSRF

LFEPA
LONDON FIRE & EMERGENCY PLANNING AUTHORITY
PROPERTY SERVICES
DEPARTMENT
ROOM 123
REAR BLOCK
8 ALBERT EMBANKMENT
LONDON SE1 7SD

TEL 020 7587 4930
FAX 020 7587 4916

Surveyed By

StarNet
Geospatial & Telecom solutions
Unit R4/E
MK Two Business Park, Barton Road
Water Eaton, Milton Keynes MK2 3HU
T: 01908 821 250 F: 01908 821 250
E: info@starnetgroup.com
www.starnetgroup.com

JOB
West Hampstead Fire Station

TITLE
Topographic Survey
August 2005

DRAWING No.
A41/05/01

SCALE: 1:200 @ A1

DATE: 19/10/05

DRAWN BY	HM
REVISIONS	A

FOR INFORMATION ONLY