


Elevation

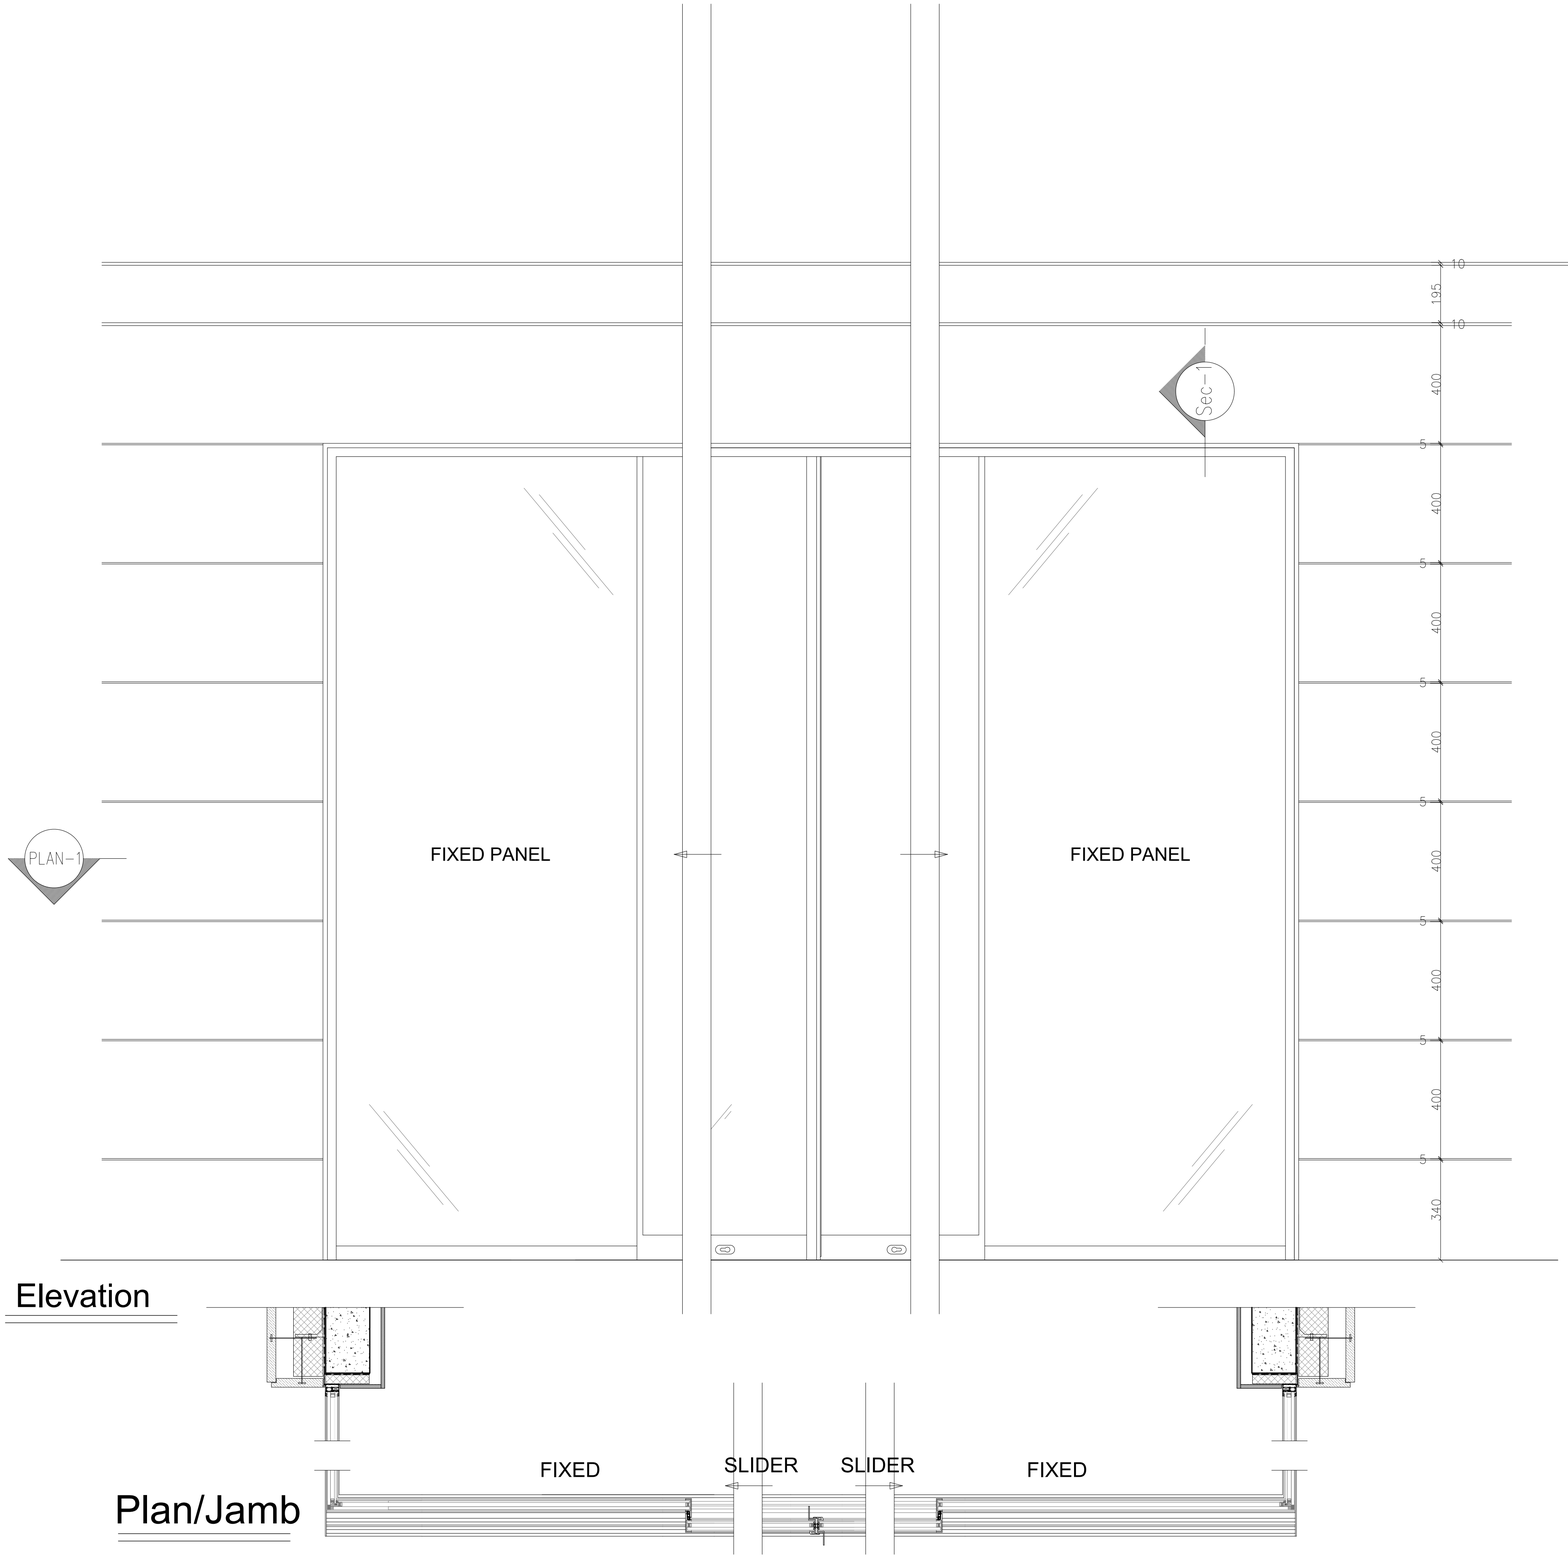


Plan/Jamb




Section

## NOTE:

- THE CONTRACTOR IS TO CHECK ALL DIMENSIONS ON SITE.
- THIS DRAWING IS PROPERTY OF ARTIN HOMES LTD, AND IS NOT TO BE REPRODUCED OR COPIED.
- DO NOT SCALE FROM THIS DRAWING. CONTRACTOR TO VERIFY ALL DIMENSIONS ON SITE BEFORE ANY WORK OR PREPARING ANY SHOP DRAWINGS.
- CONTRACTOR IS RESPONSIBLE TO CARRY OUT THE WORK STRICTLY IN ACCORDANCE WITH BUILDING REGULATION REQUIREMENTS. CONTRACTOR, SUB-CONTRACTOR OR SUPPLIER IS TO REPORT ANY ERRORS, OMISSION OR DISCREPANCIES ON THE DRAWINGS, AND SHALL NOT VARY ANYWORK SHOWN ON THE DRAWINGS WITHOUT OBTAINING PRIOR APPROVAL FROM THE ARCHITECT.
- CONTRACTOR, SUB-CONTRACTOR OR SUPPLIER IS RESPONSIBLE FOR REQUESTING ANY ADDITIONAL INFORMATION FROM THE ARCHITECT FOR THE CORRECT EXECUTION OF THE WORKS.
- THIS DRAWING MUST BE READ IN CONJUNCTION WITH STRUCTURAL ENGINEER DRAWINGS & CALCULATIONS.
- THIS DRAWING SUPERCEDES ALL PREVIOUS ISSUES OF THE SAME DRAWING NUMBER WITH EARLIER REVISIONS.

| No. | Description | Date |
|---|---|---|
| 00 | Issued for discharge of condition | 08/02/2019 |

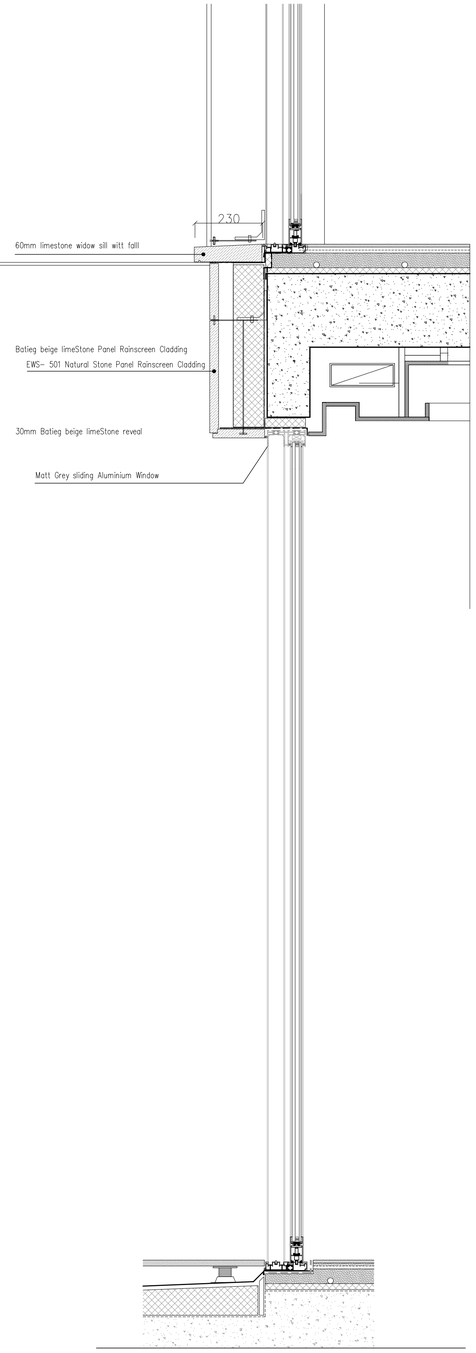ARTIN HOMES
Architects

3 Marlborogh House
Somerset Road
London Sw19 5HZ

Tel: 0208 9465515
E-mail: info@artinhomes.co.uk

| | |
|---|---|
| Client: | Mr. M Saadati |
| Site Address: | 53 Fitzroy Park |
| Project number: | 110 |
| Date: | March 2018 |
| Drawn by: | S.J. |
| Checked by: | J.Y. |
| Drawing Title: | Elevation Detail-Window type 9 |
| Scale: | 1:10 @ A1 |
| REV. | |
| Drawing No: | 110-EL-219 |
| | 00 |