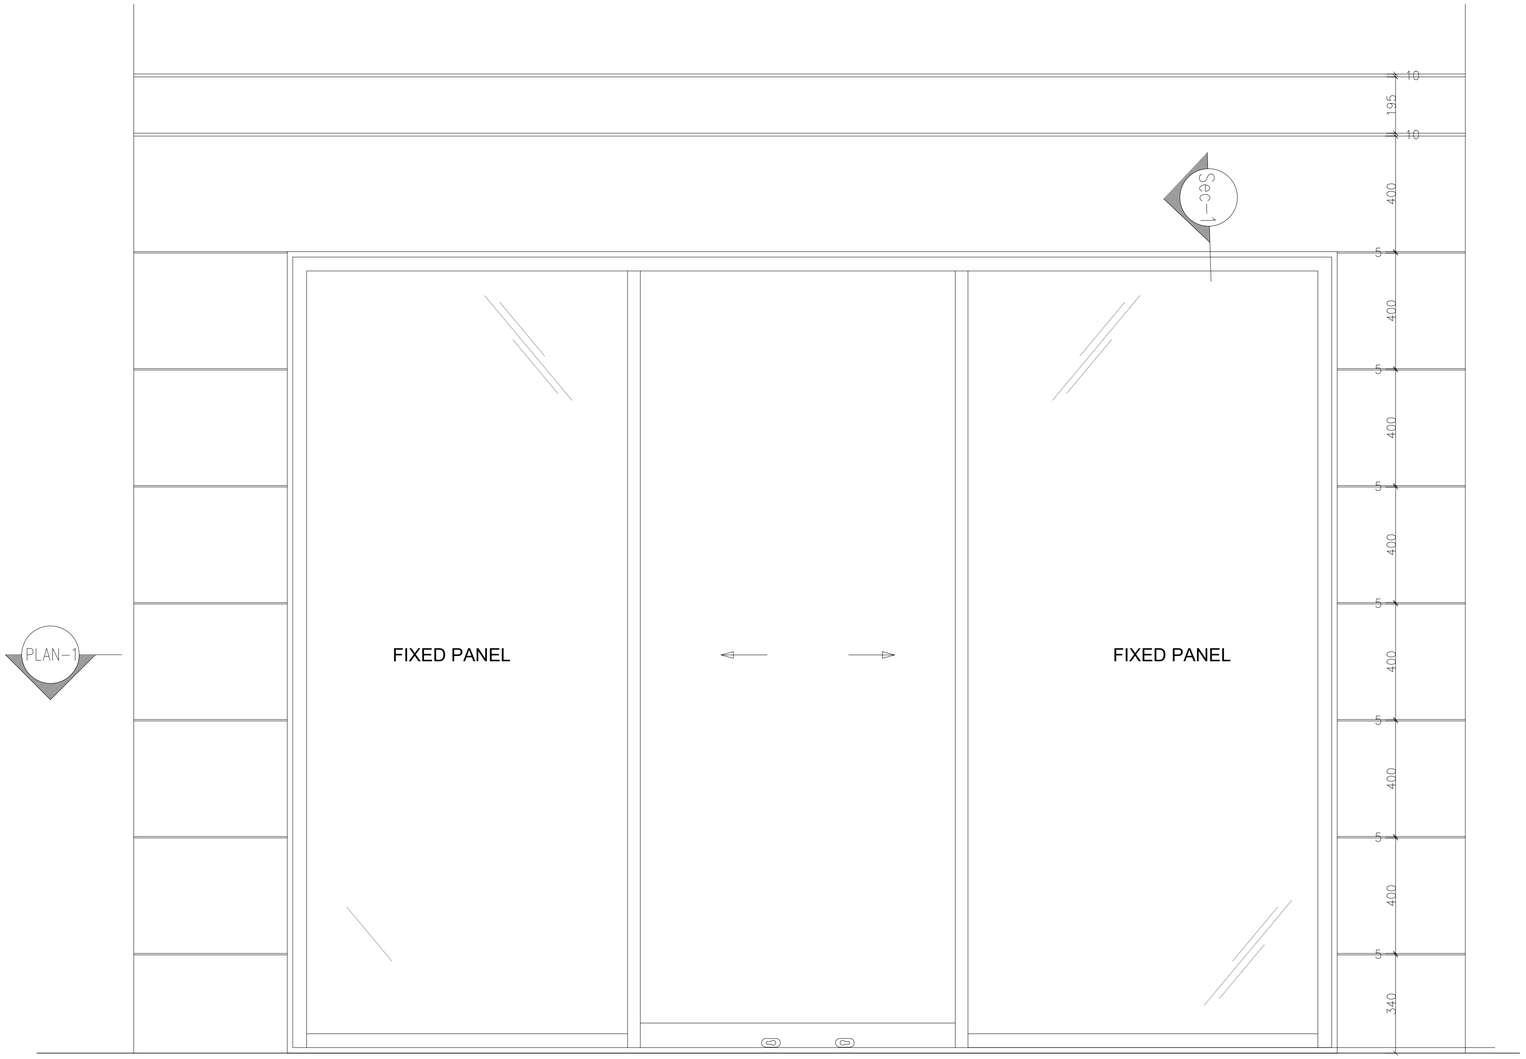

Elevation

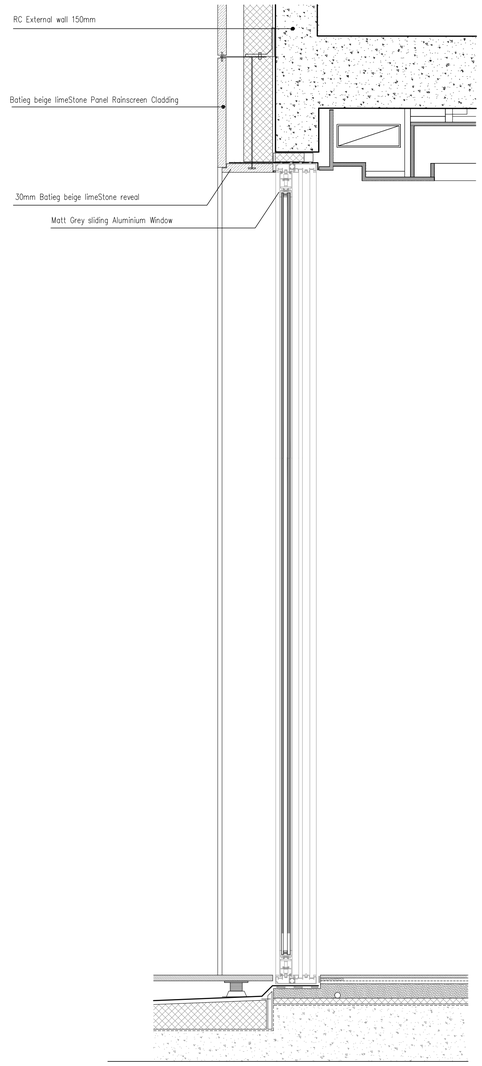

SECTION

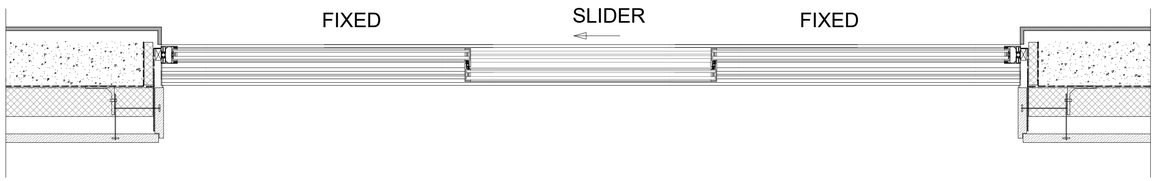

Plan/Jamb

NOTE:

- THE CONTRACTOR IS TO CHECK ALL DIMENSIONS ON SITE.
- THIS DRAWING IS PROPERTY OF ARTIN HOMES LTD, AND IS NOT TO BE REPRODUCED OR COPIED.
- DO NOT SCALE FROM THIS DRAWING.CONTRACTOR TO VERIFY ALL DIMENSIONS ON SITE BEFORE ANY WORK OR PREPARING ANY SHOP DRAWINGS.
- CONTRACTOR IS RESPONSIBLE TO CARRY OUT THE WORK STRICTLY IN ACCORDANCE WITH BUILDING REGULATION REQUIREMENTS. CONTRACTOR, SUB-CONTRACTOR OR SUPPLIER IS TO REPORT ANY ERRORS, OMISSION OR DISCREPANCIES ON THE DRAWINGS, AND SHALL NOT VARY ANYWORK SHOWN ON THE DRAWINGS WITHOUT OBTAINING PRIOR APPROVAL FROM THE ARCHITECT.
- CONTRACTOR, SUB-CONTRACTOR OR SUPPLIER IS RESPONSIBLE FOR REQUESTING ANY ADDITIONAL INFORMATION FROM THE ARCHITECT FOR THE CORRECT EXECUTION OF THE WORKS.
- THIS DRAWING MUST BE READ IN CONJUNCTION WITH STRUCTURAL ENGINEER DRAWINGS & CALCULATIONS.
- THIS DRAWING SUPERCEDES ALL PREVIOUS ISSUES OF THE SAME DRAWING NUMBER WITH EARLIER REVISIONS.

No.	Description	Date
00	Issued for discharge of condition	08/02/2019

ARTIN HOMES
Architects

3 Marlborogh House
Somerset Road
London Sw19 5HZ

Tel: 0208 9465515
E-mail: info@artinhomes.co.uk

Client:	Mr. M Saadati
Site Address:	53 Fitzroy Park
Project number:	110
Date:	May 2018
Drawn by:	S.J.
Checked by:	J.Y.
Drawing Title:	Elevation Detail-Window type 10
Scale:	1:10 @ A1 — REV.
Drawing No:	110-EL-220 — 00