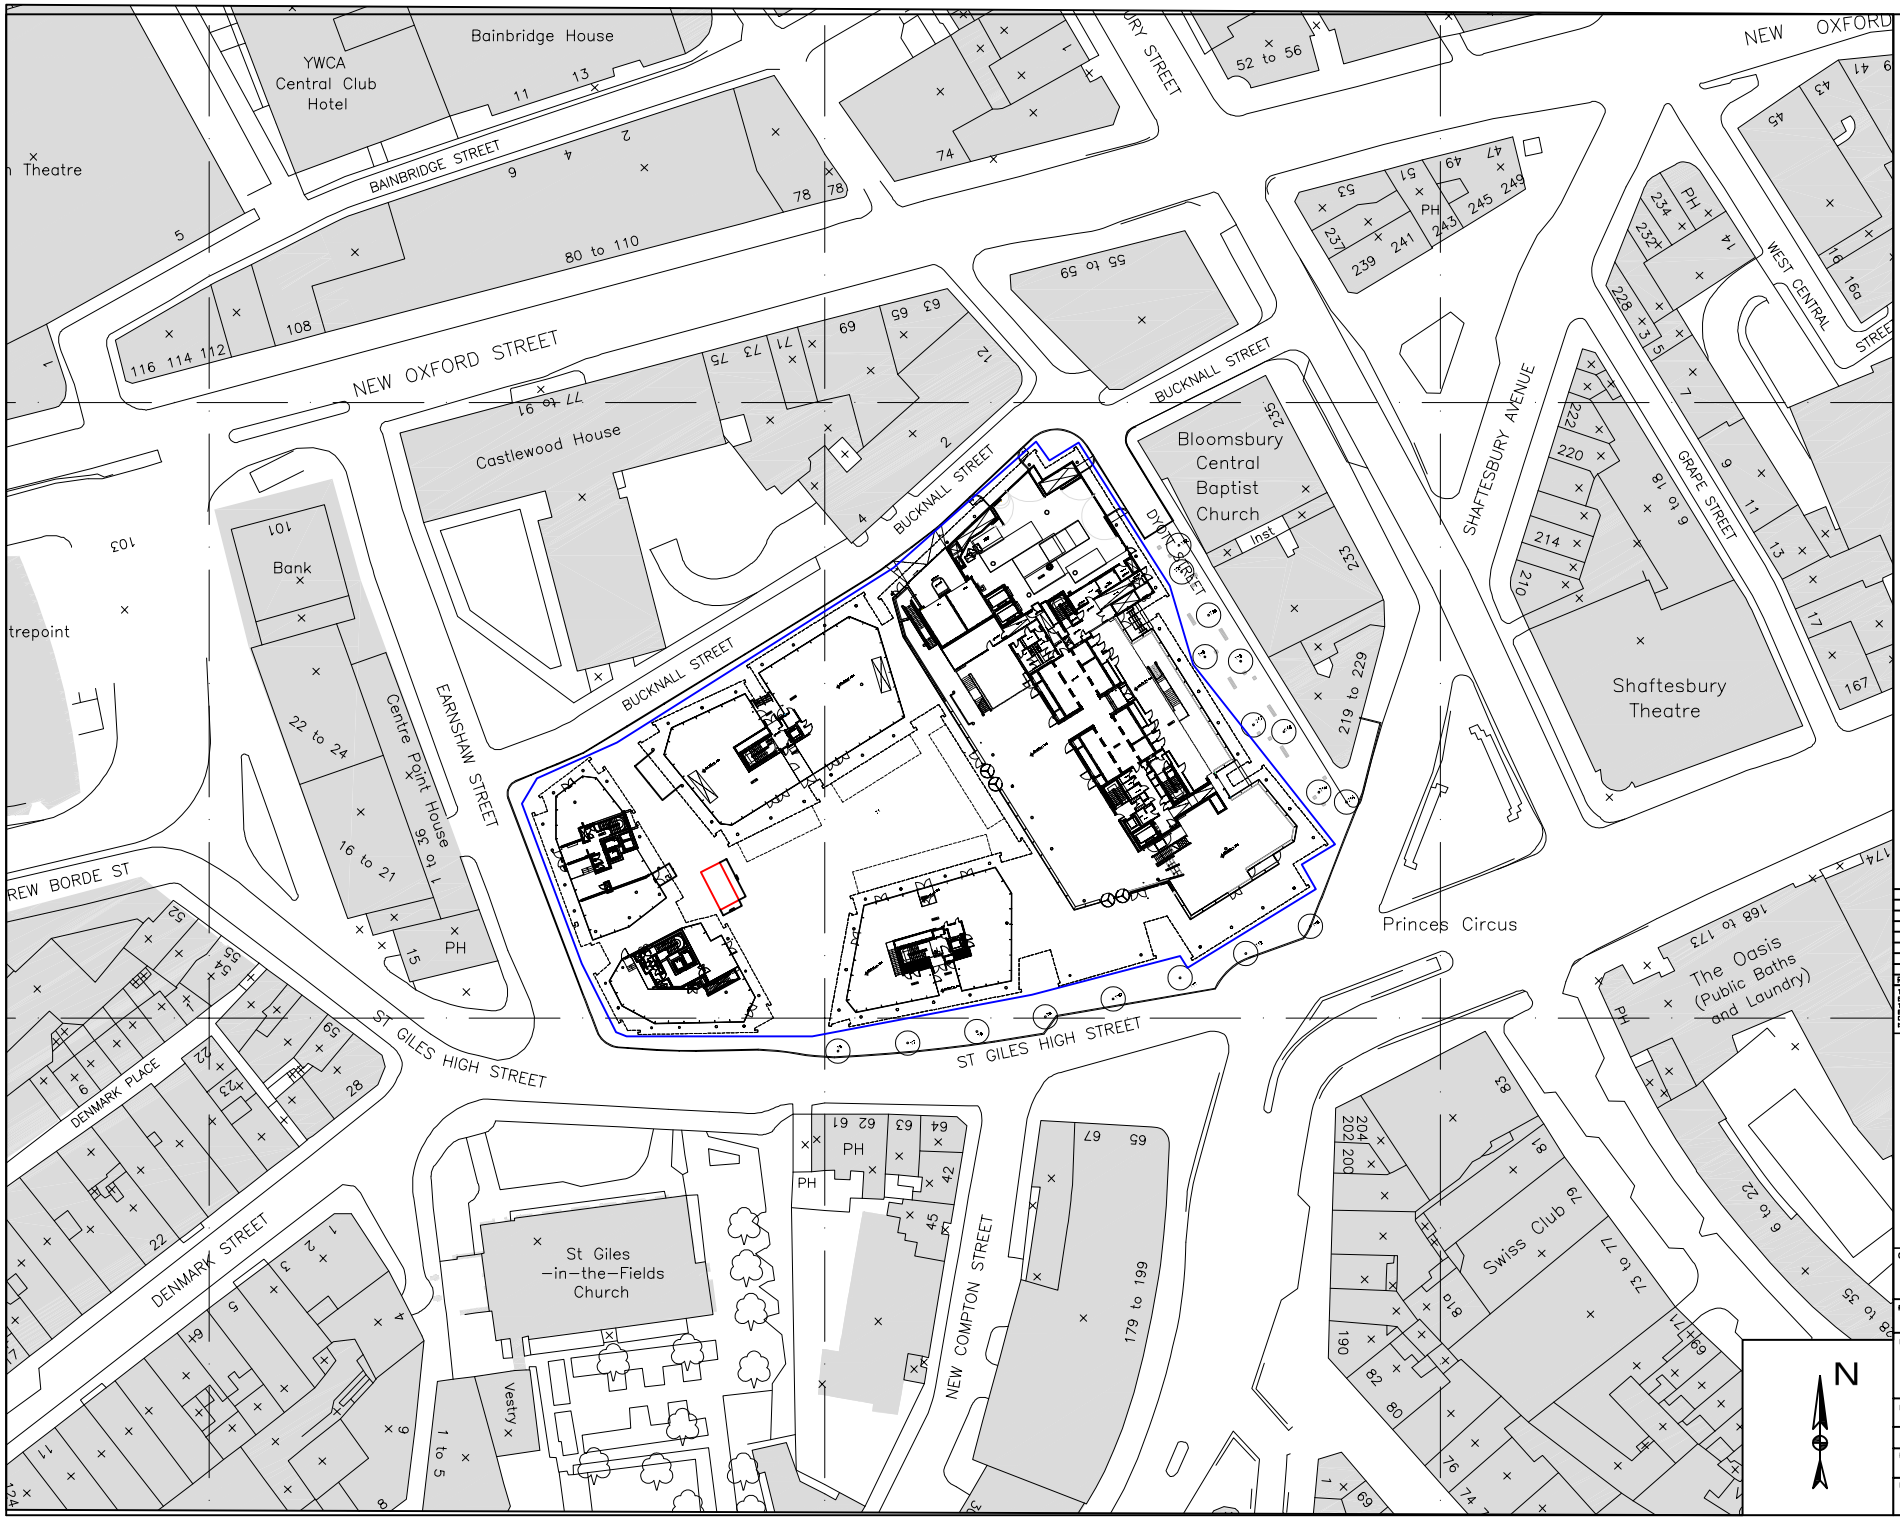

Rev	Date	Description	Drawn	Ckd	App

THIS DRAWING IS PRIVATE AND CONFIDENTIAL AND IS THE PROPERTY OF ENGINEER/ARCHITECT. IT MUST NOT BE COPIED OR LENT WITHOUT THE CONSENT OF THE ENGINEER/ARCHITECT. THE CONTRACTOR MUST VERIFY ALL DIMENSIONS ON SITE BEFORE COMMENCING ANY WORK, OR MAKING OF ANY SHOP DRAWINGS. FIGURED DIMENSIONS MUST BE USED IN PREFERENCE TO SCALED DIMENSIONS. THIS DRAWING IS COPYRIGHT AND REMAINS THE PROPERTY OF THE ENGINEER/ARCHITECT.

D:\Users\korelly.CAVARA\Desktop\cav branding.png

36 Spital sq
London
E1 6DY
0207 375 3526
www.cavendishengineers.net

Client: SAVILLS

Project: CSG TEMPORARY SCREEN

Drawing Title: SITE LOCATION PLAN

Drawn	Scale	Date
KR	1 : 1250	12/02/2019
Checked: KR	Approved: KR	
Project No.: 001261	Drawing Stage: APPROVAL	A4
Drawing No.: CSG-PLANNING-01		Revision:

DWG PRINTED: 2019-02-13 - FILE PATH: D:\