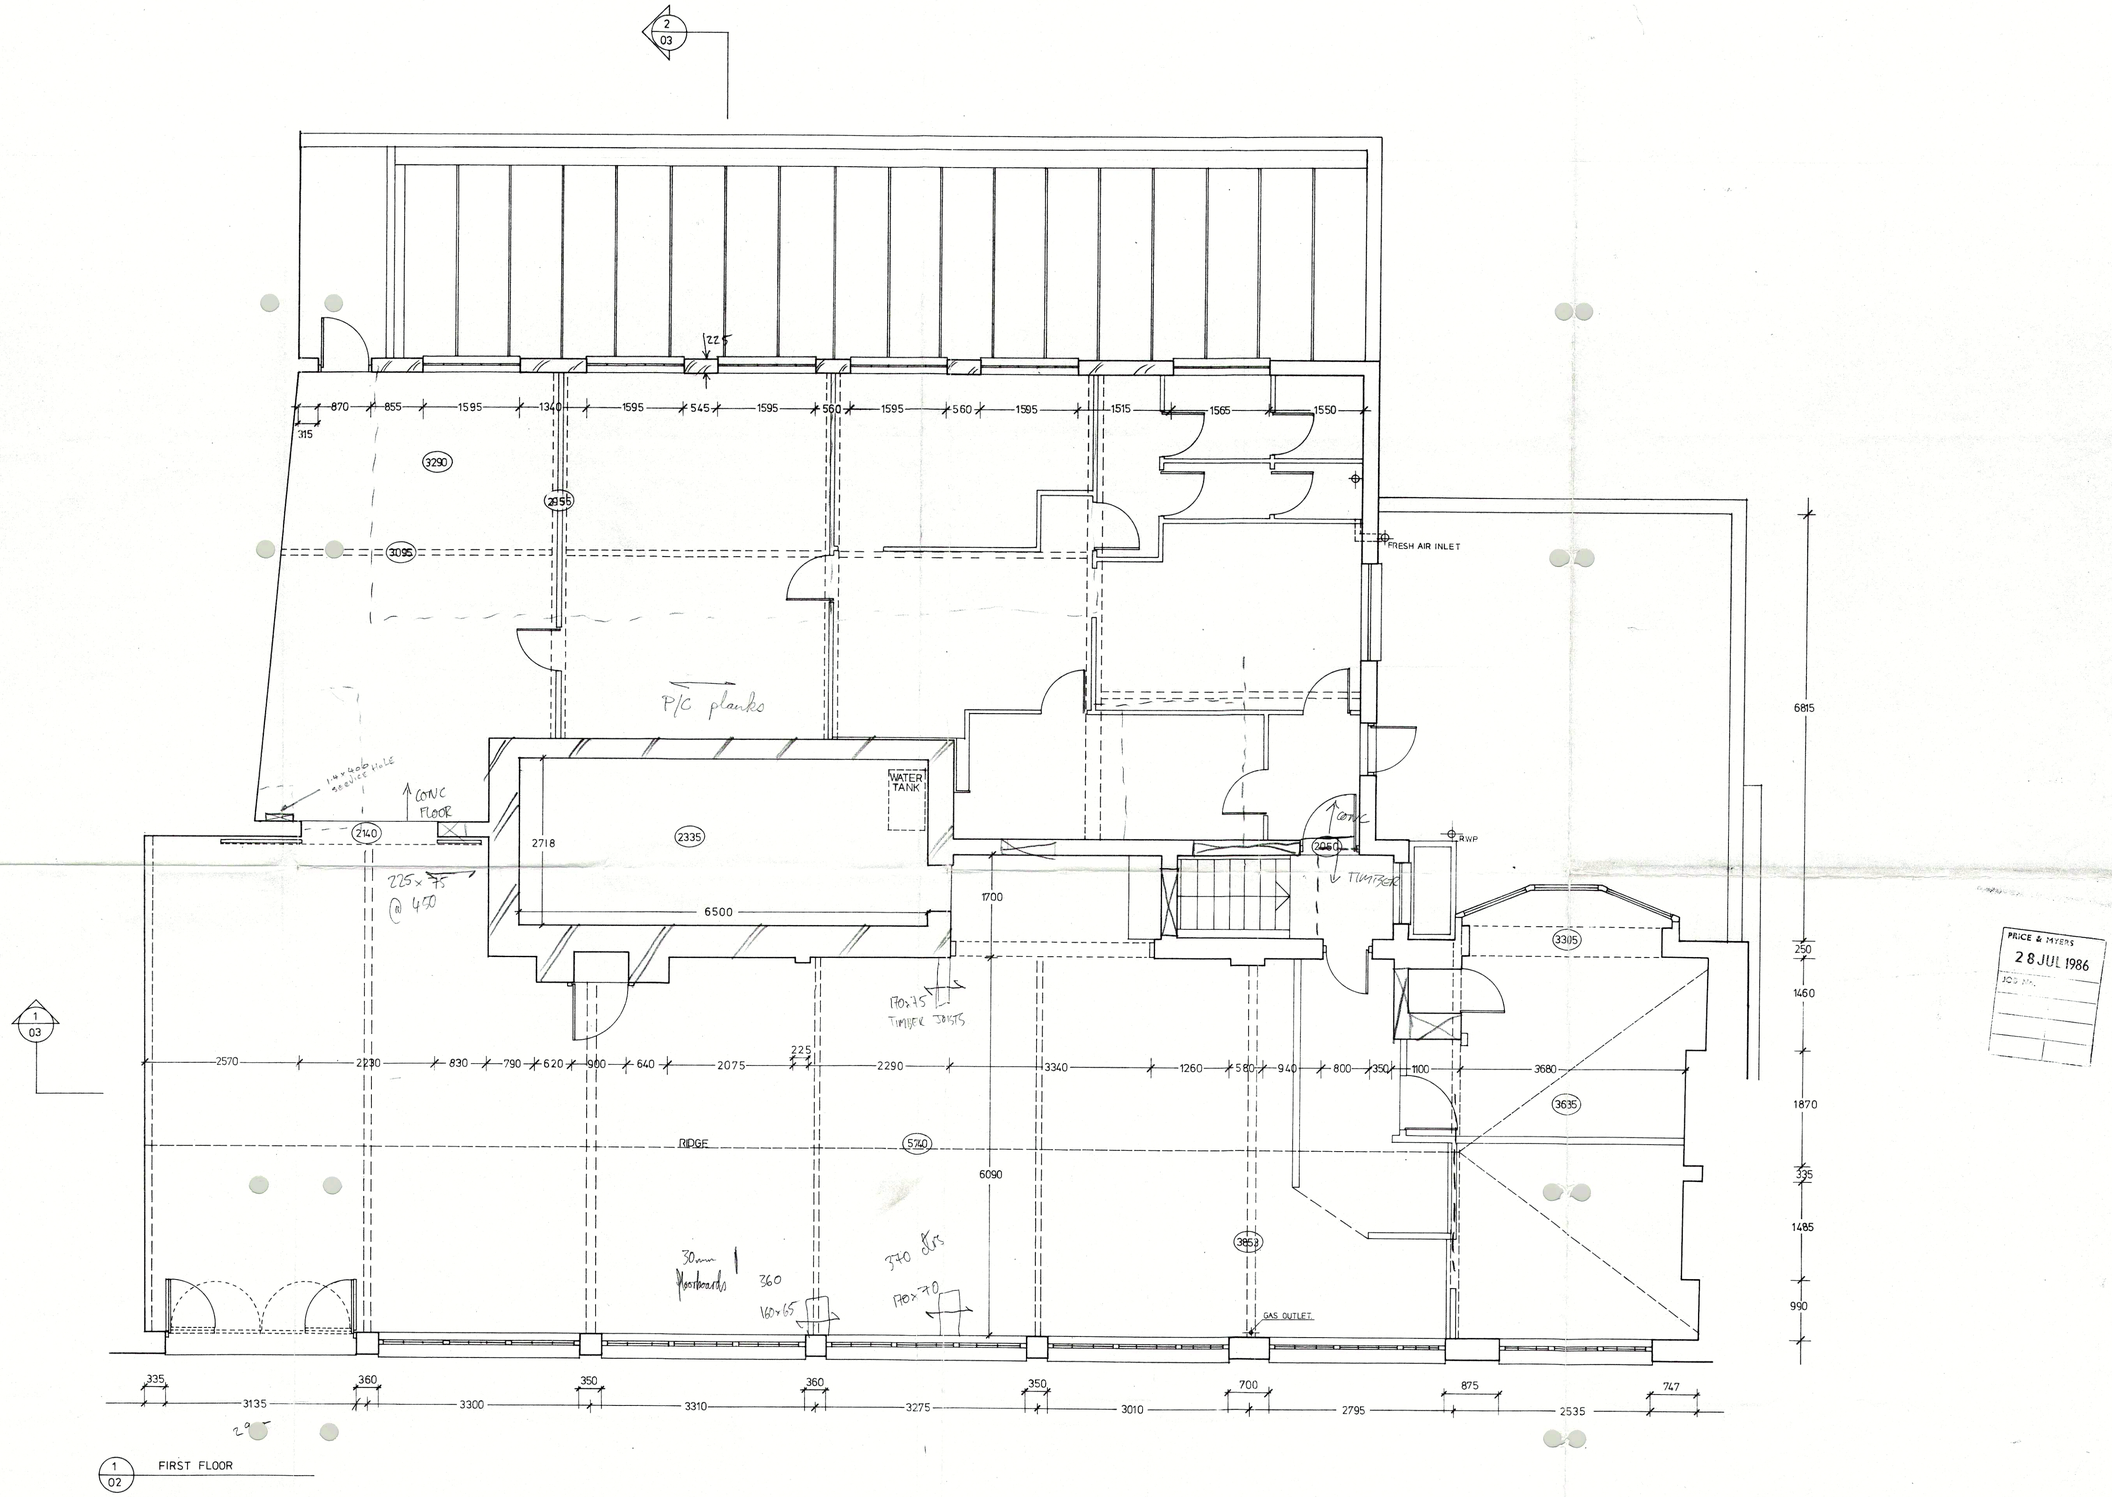

PRICE & MYERS
28 JUL 1986
JOB NO.

21 BROWNLOW MEWS LONDON WC1	DATE	063
EXISTING FIRST FLOOR PLAN	30.6.86	
CHIPPERFIELD ASSOCIATES	SCALE	02
26 28 CRAMER STREET LONDON W1M 3HE 486 1326	1:50	