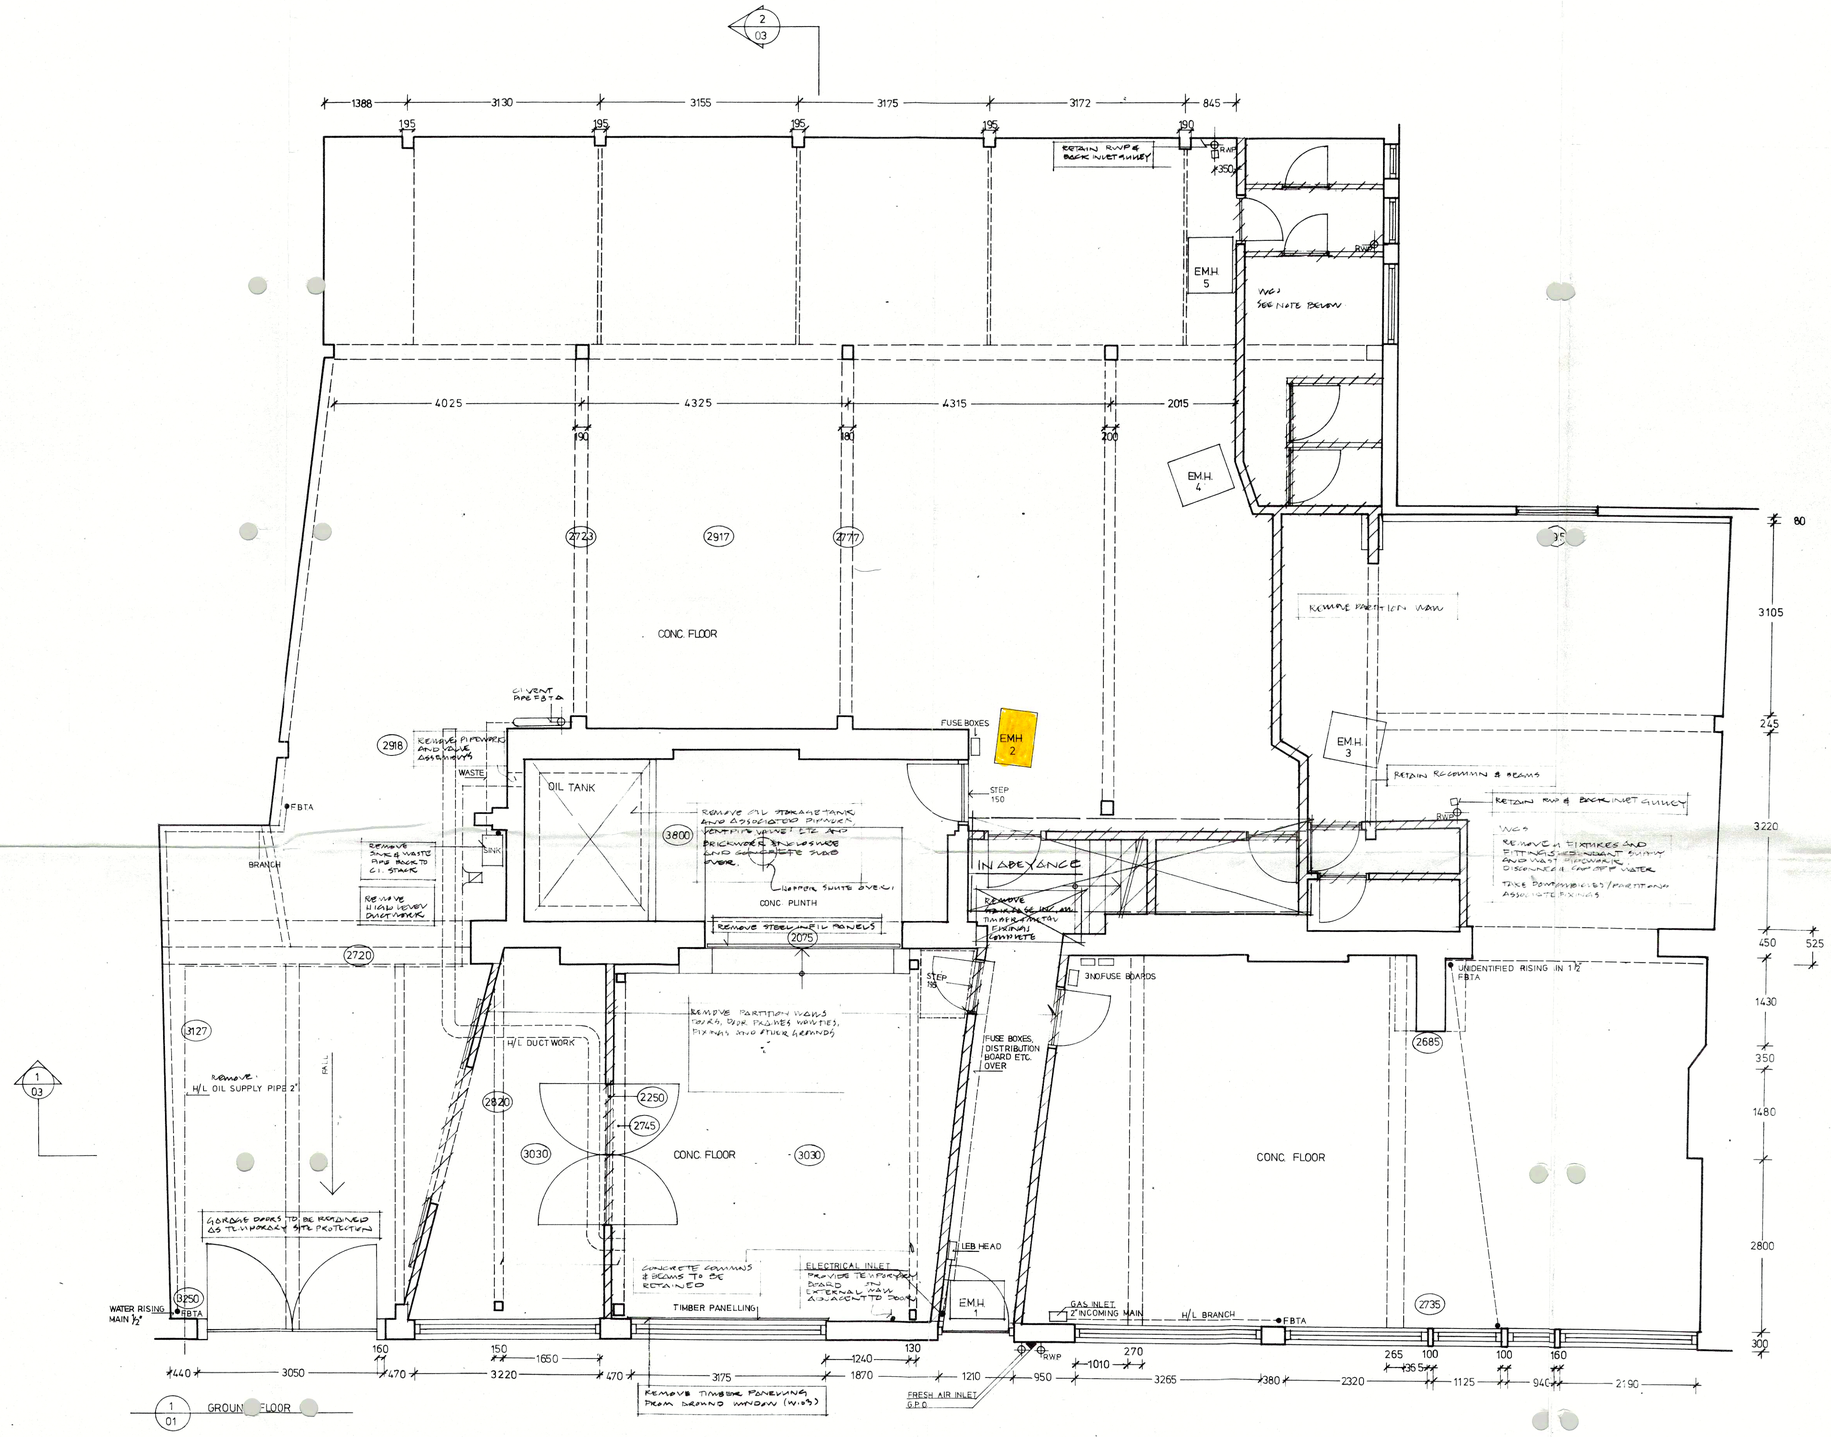

NOTES

1. THIS DRAWING SHOULD BE READ IN CONJUNCTION WITH OTHER STRIPPING OUT DRAWINGS AND SPECIFICATIONS.
2. CROSS HATCHING DENOTES WORKS TO BE REMOVED.

REVISIONS

A 22.7.86 ADDITIONAL NOTES AND OMISSIONS INCLUDED

21 BROWNLOW MEWS LONDON WC1	DATE 30/6/86	063
CHIPPERFIELD ASSOCIATES	SCALE 1:50	010 A
26-28 CRAMER ST. LONDON W1M 3HE 01 486 1326		