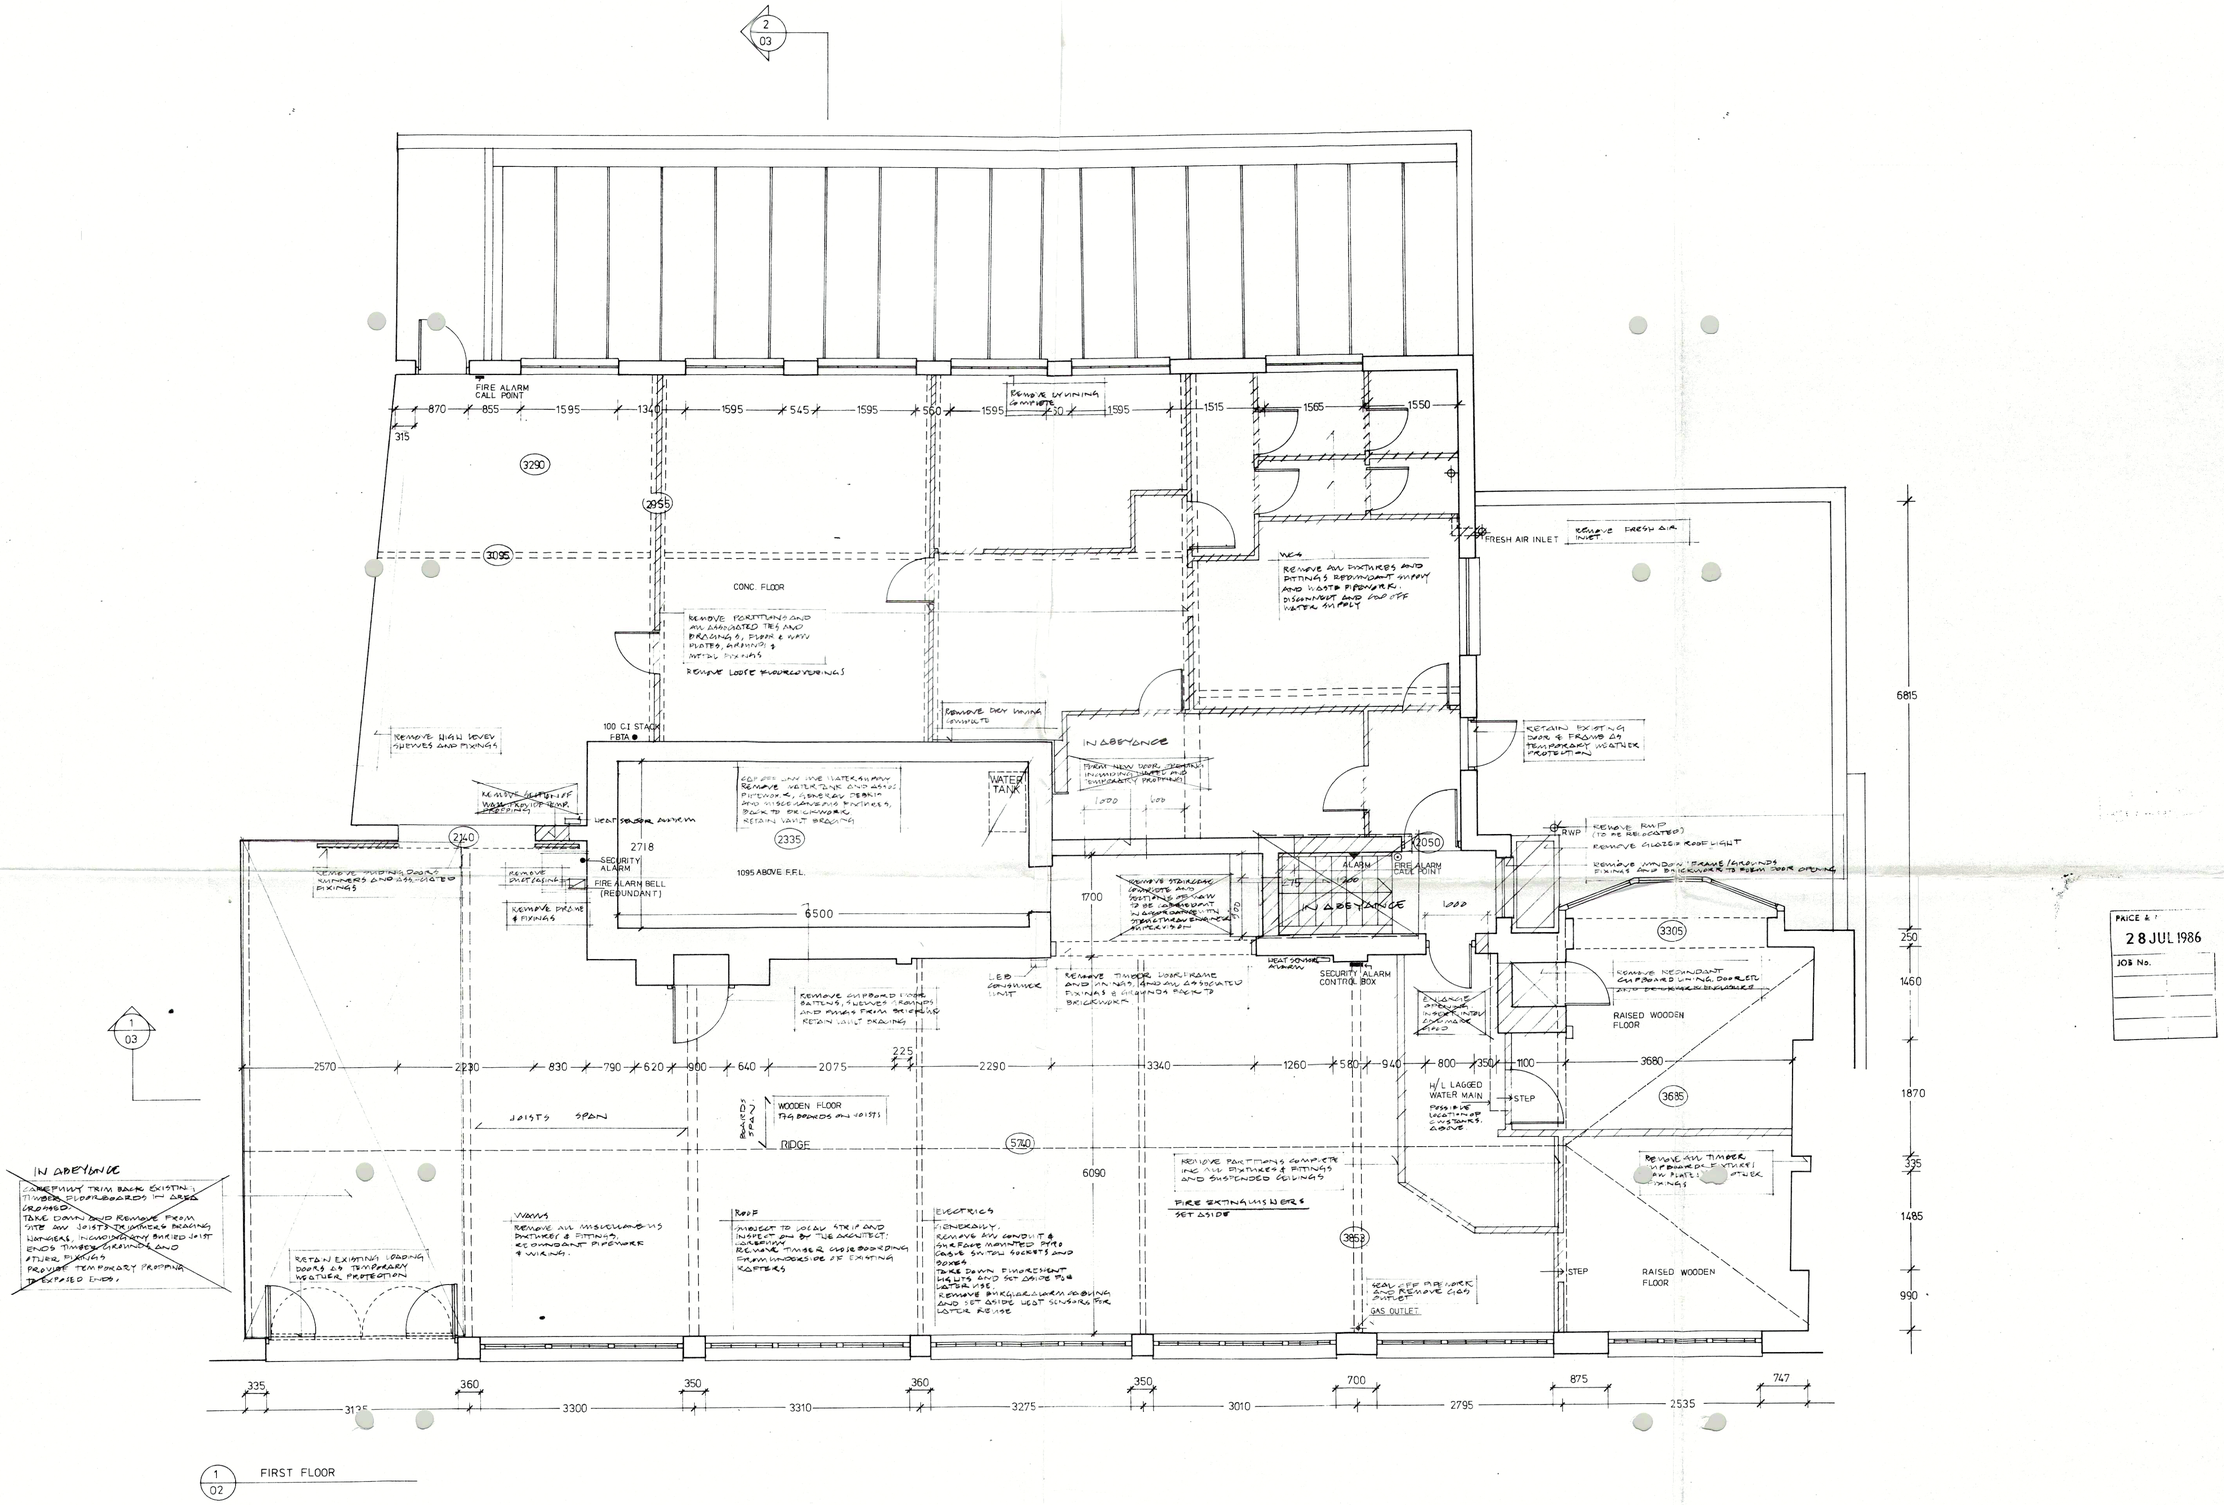

PAICE & ?
28 JUL 1986
JOB No.

NOTES
1. THIS DRAWING SHOULD BE READ IN CONJUNCTION WITH OTHER STRIPPING OUT DRAWINGS AND SPECIFICATION.
2. CROSS HATCHING DENOTES WALLS TO BE REMOVED.

REVISIONS
Δ 22.7.86 GENERAL ADDITIONS AND OMISSIONS

21 BROWNLOW MEWS LONDON WC1	DATE	063
STRIPPING OUT FIRST FLOOR	30.6.86	
CHIPPERFIELD ASSOCIATES	SCALE	011 Δ
26 28 CRAMER STREET LONDON W1M 3HE 486 1326	1:50	