PROPOSED FIFTH FLOOR

0 1 2 3 4 5 10m

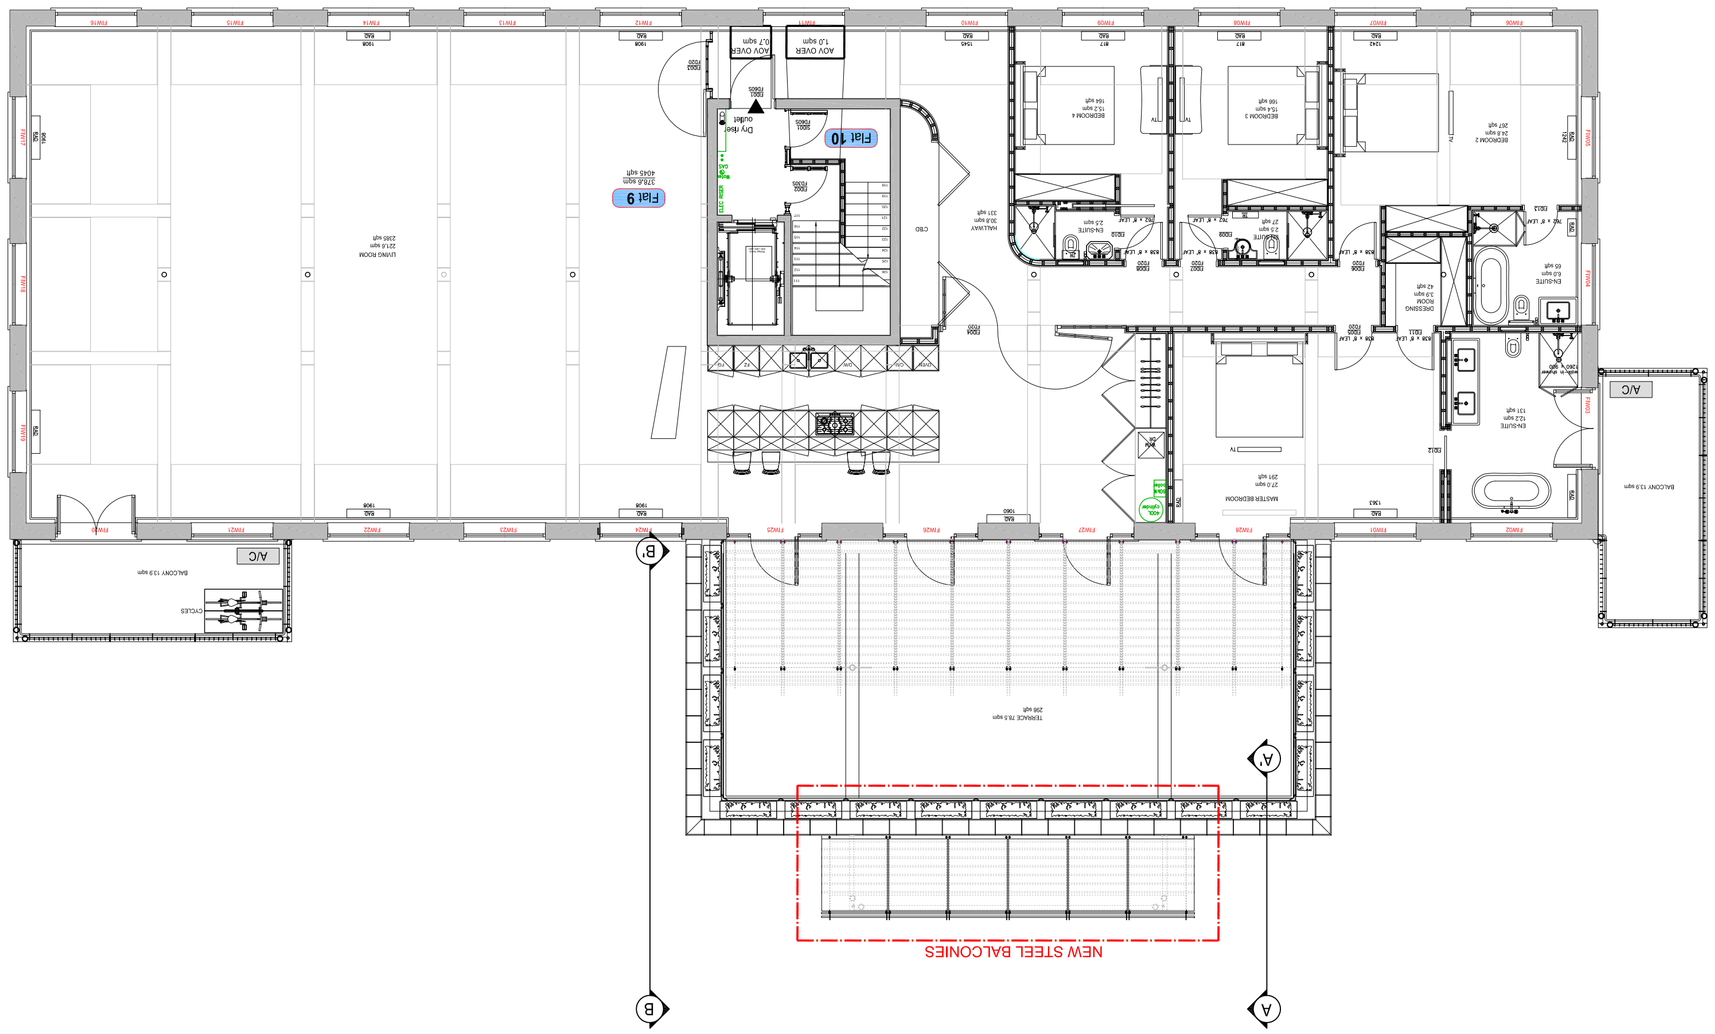

Contemporary Design Solutions
46 Great Marlborough Street
London
W1F 7JW
Telephone: 020 7494 9000 Fax: 020 7494 4944

PLANNING APPLICATION

ALL DIMENSIONS TO BE CHECKED ON SITE
WORK TO FIGURED DIMENSIONS ONLY
REPORT DISCREPANCIES TO THE ARCHITECT
AT ONCE BEFORE PROCEEDING

Client
RISETALL LTD

Project Title
Rear Balconies
10A Belmont Street,
LONDON NW1

Drawing Title
Proposed Fifth Floor

Scale	1: 50@A1; 100@A3	Date	February 2019
Drawn	LV	Checked	-
Drawing No.		Rev.	-

190210-A(GA)150 -

N

REVISIONS

Rev.	Date	By
-	-	-