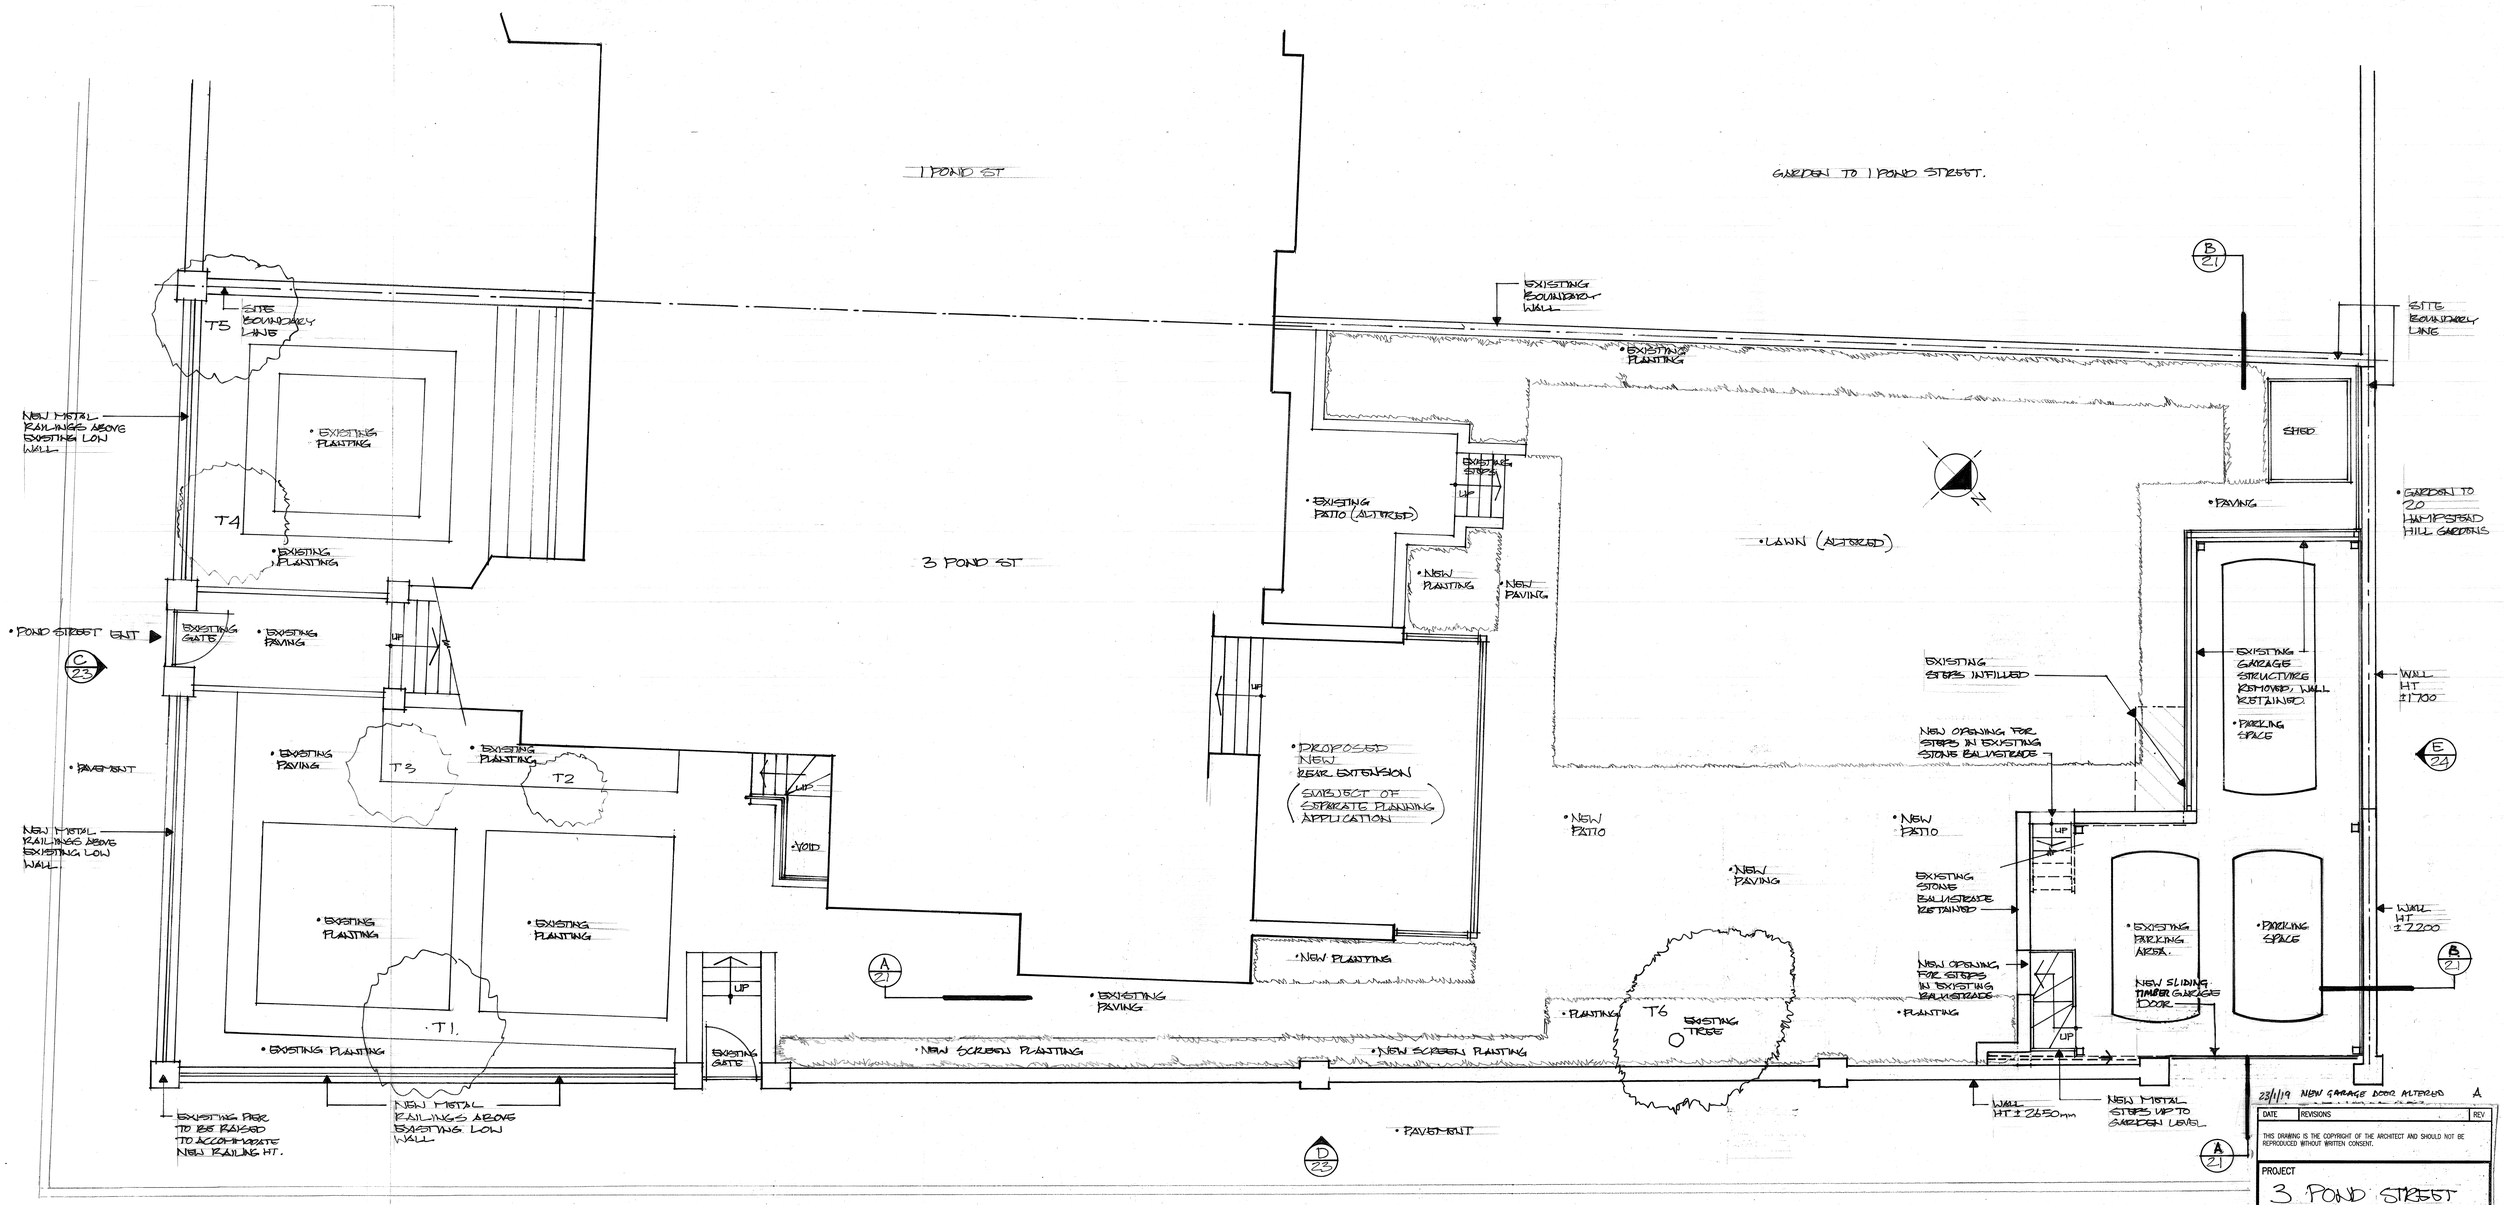

PROPOSED SITE PLAN

0 0.5 1.0 2.0 3.0 4.0 5.0m

BAR SCALE

23/1/19 NEW GARAGE DOOR ALTERED A

DATE	REVISIONS	REV

THIS DRAWING IS THE COPYRIGHT OF THE ARCHITECT AND SHOULD NOT BE REPRODUCED WITHOUT WRITTEN CONSENT.

PROJECT
3 POND STREET
LONDON NW3 2PN

DRAWING
PROPOSED SITE PLAN

DATE AUG 18
DELT. SB
COMPUTER

transformation
THE STUDIO
45 LANCASTER GROVE
LONDON NW3 4HB TEL: 020 7424 0122
e-mail: info@transformation-architects.co.uk
website: www.transformation-architects.co.uk

SCALE 1:50
DWG. No. 2050 · 020
REV. No. A