NOTES:

1. This drawing is a COPYRIGHT of Archetype.
2. Do not scale the drawing, use figured dimensions only.
3. All dimensions must be checked on site and Archetype should be informed immediately of any discrepancies prior to construction.

1:100 (metres)

0 1 2 3 4 5

NOTE: OUTLINE OF EXISTING BULDING HIGHLIGHTED IN RED

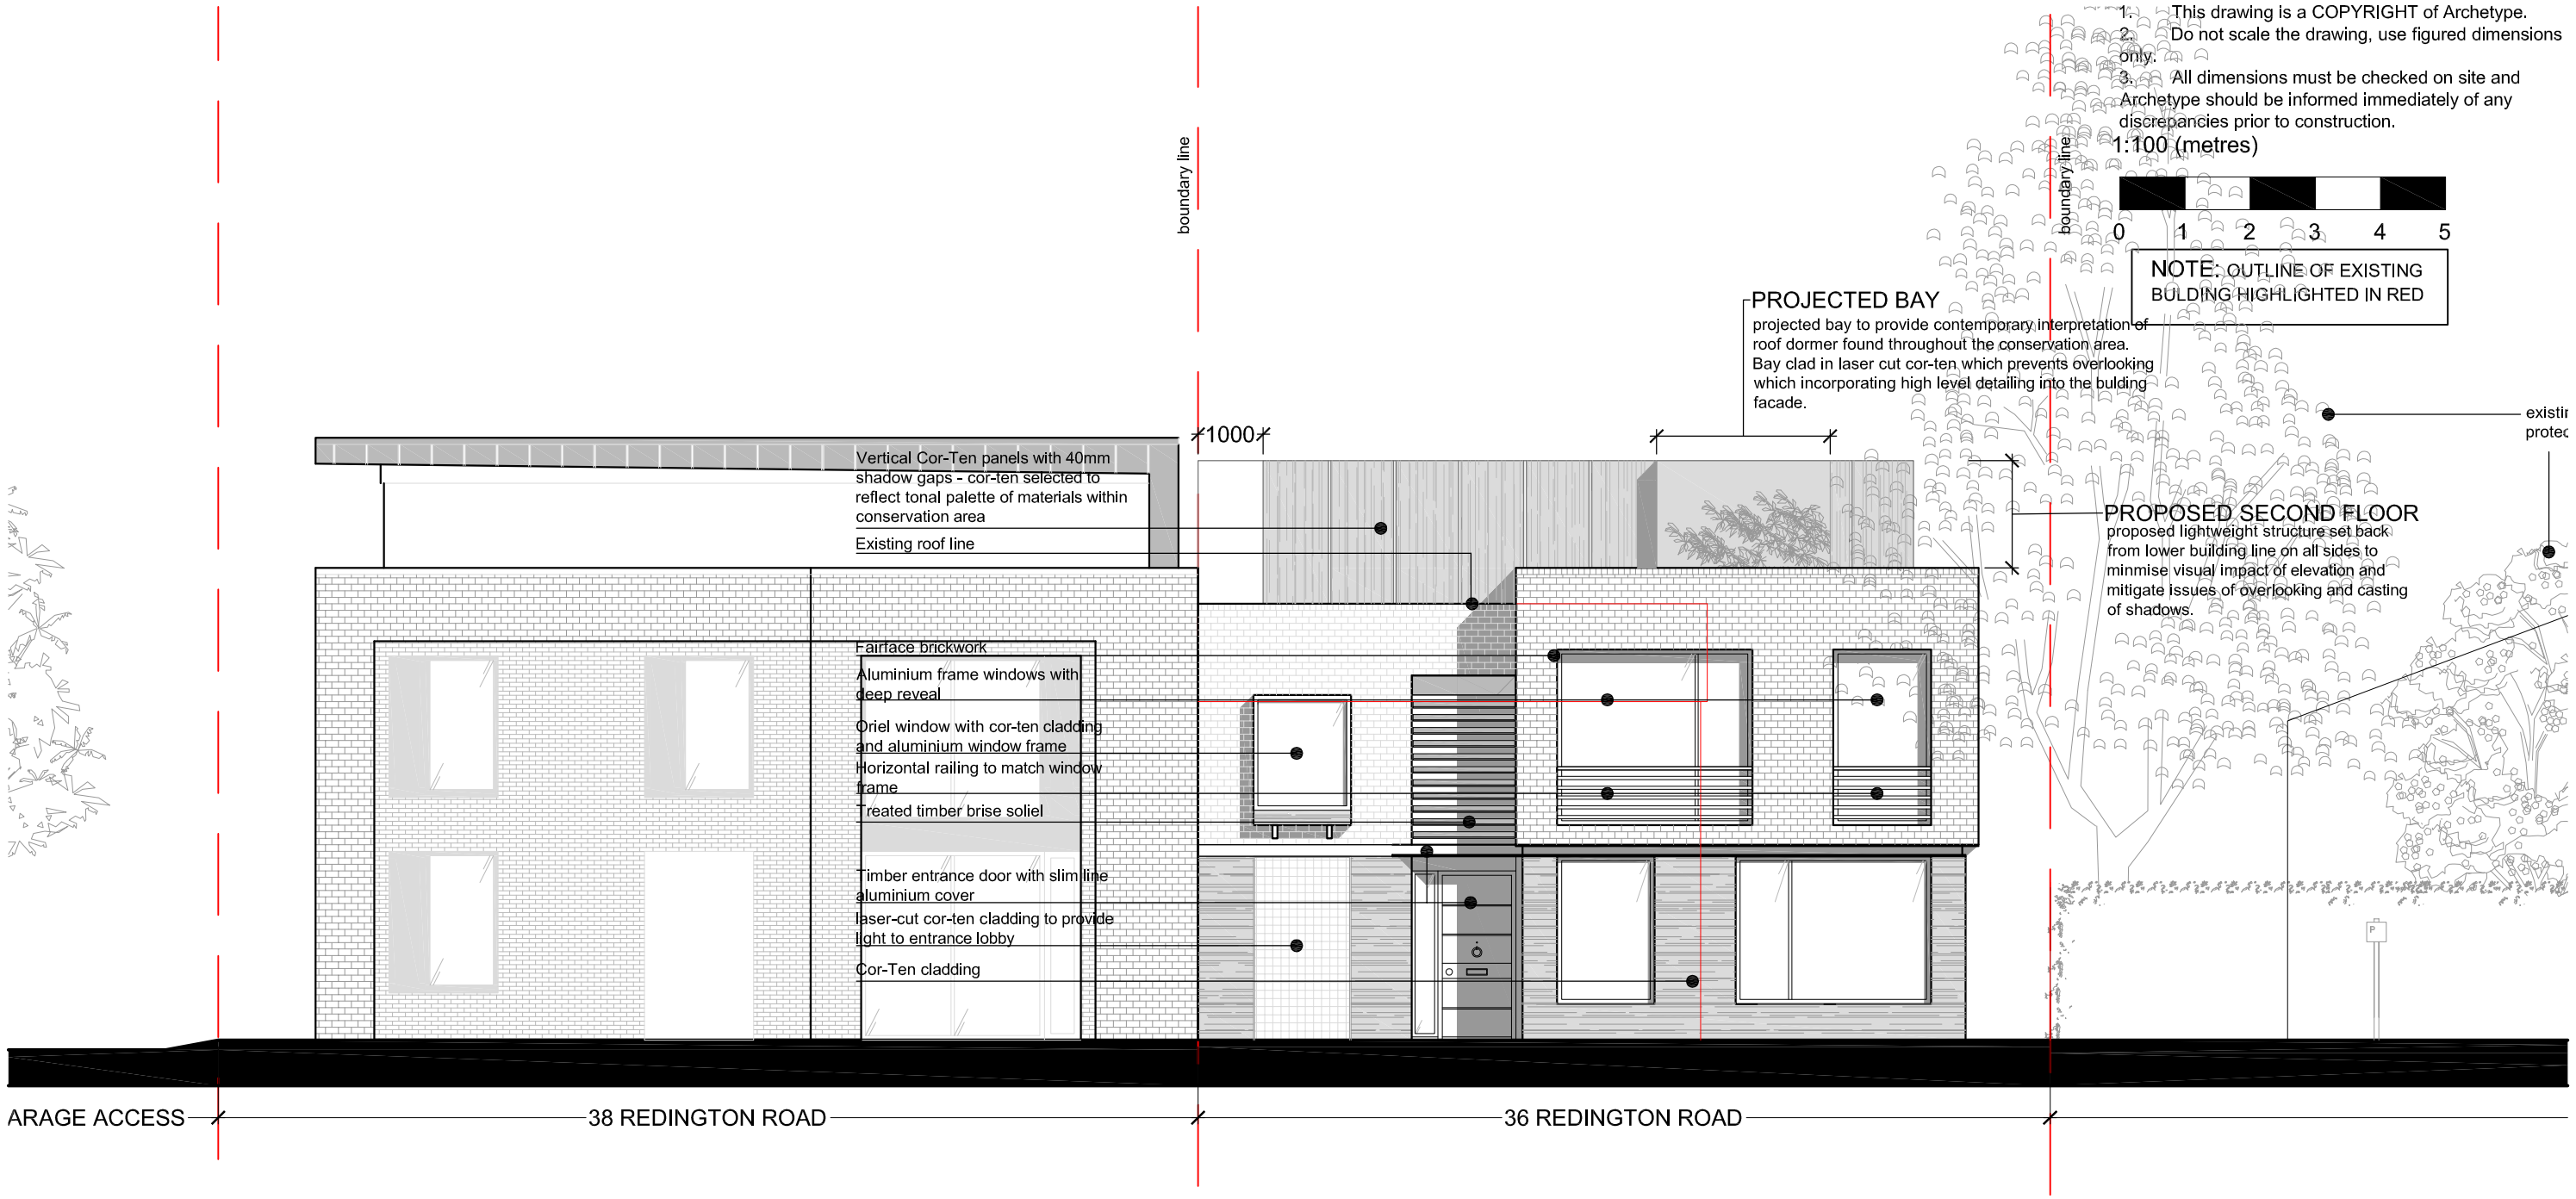

PROPOSED FRONT ELEVATION

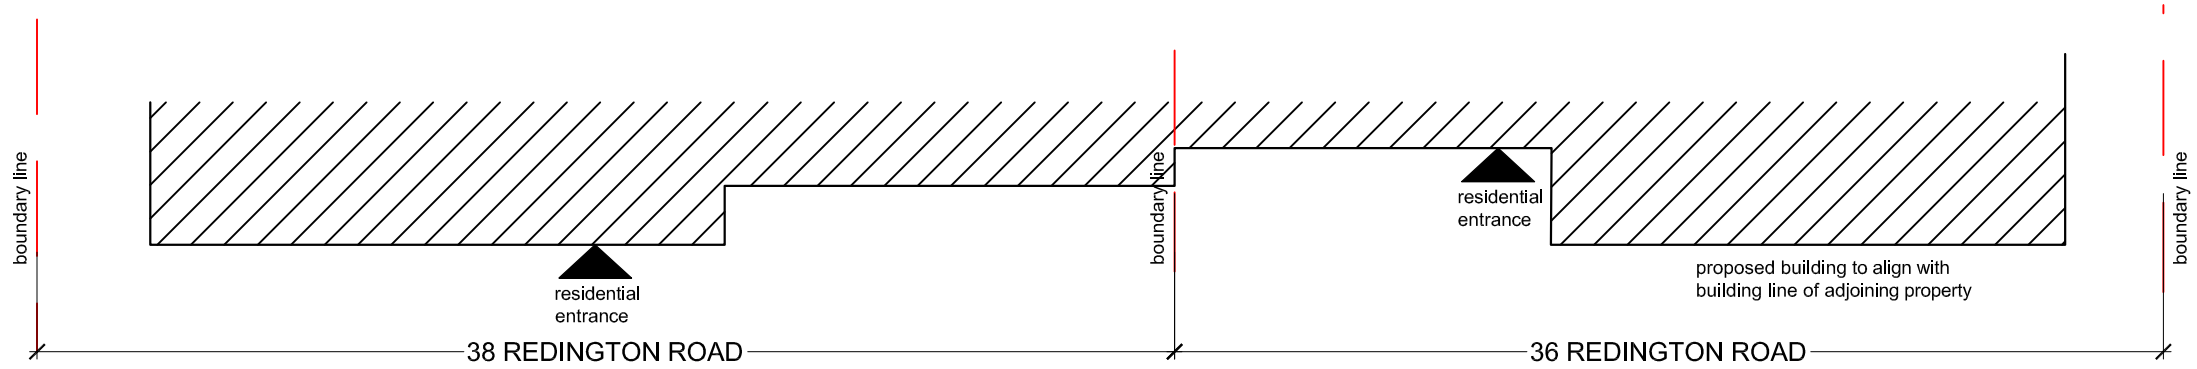

BUILDING LINE OF 38 & 36 REDINGTON ROAD

Revision	Description	Date
D	2nd floor amendments	26.02.19
C	2nd floor added	19.11.18
B	Approved - P/5545/15	19.05.18

Archetype

Architects Planners Designers
121 Gloucester Place London W1U 6JY
Tel: 020 7486 3666 Fax: 020 7486 3888
e-mail: architect@archetype.org.uk
Web: www.archetype.org.uk

Project: 36 REDINGTON ROAD
LONDON, NW3 7RT

Drawing Title: PROPOSED ELEVATION FRONT

Drawn: MS	Approved: MP	Scale: 1@100	Date: APRIL '15

Drawing No. 1048 (10) 06

Revision: D

CAD Ref.