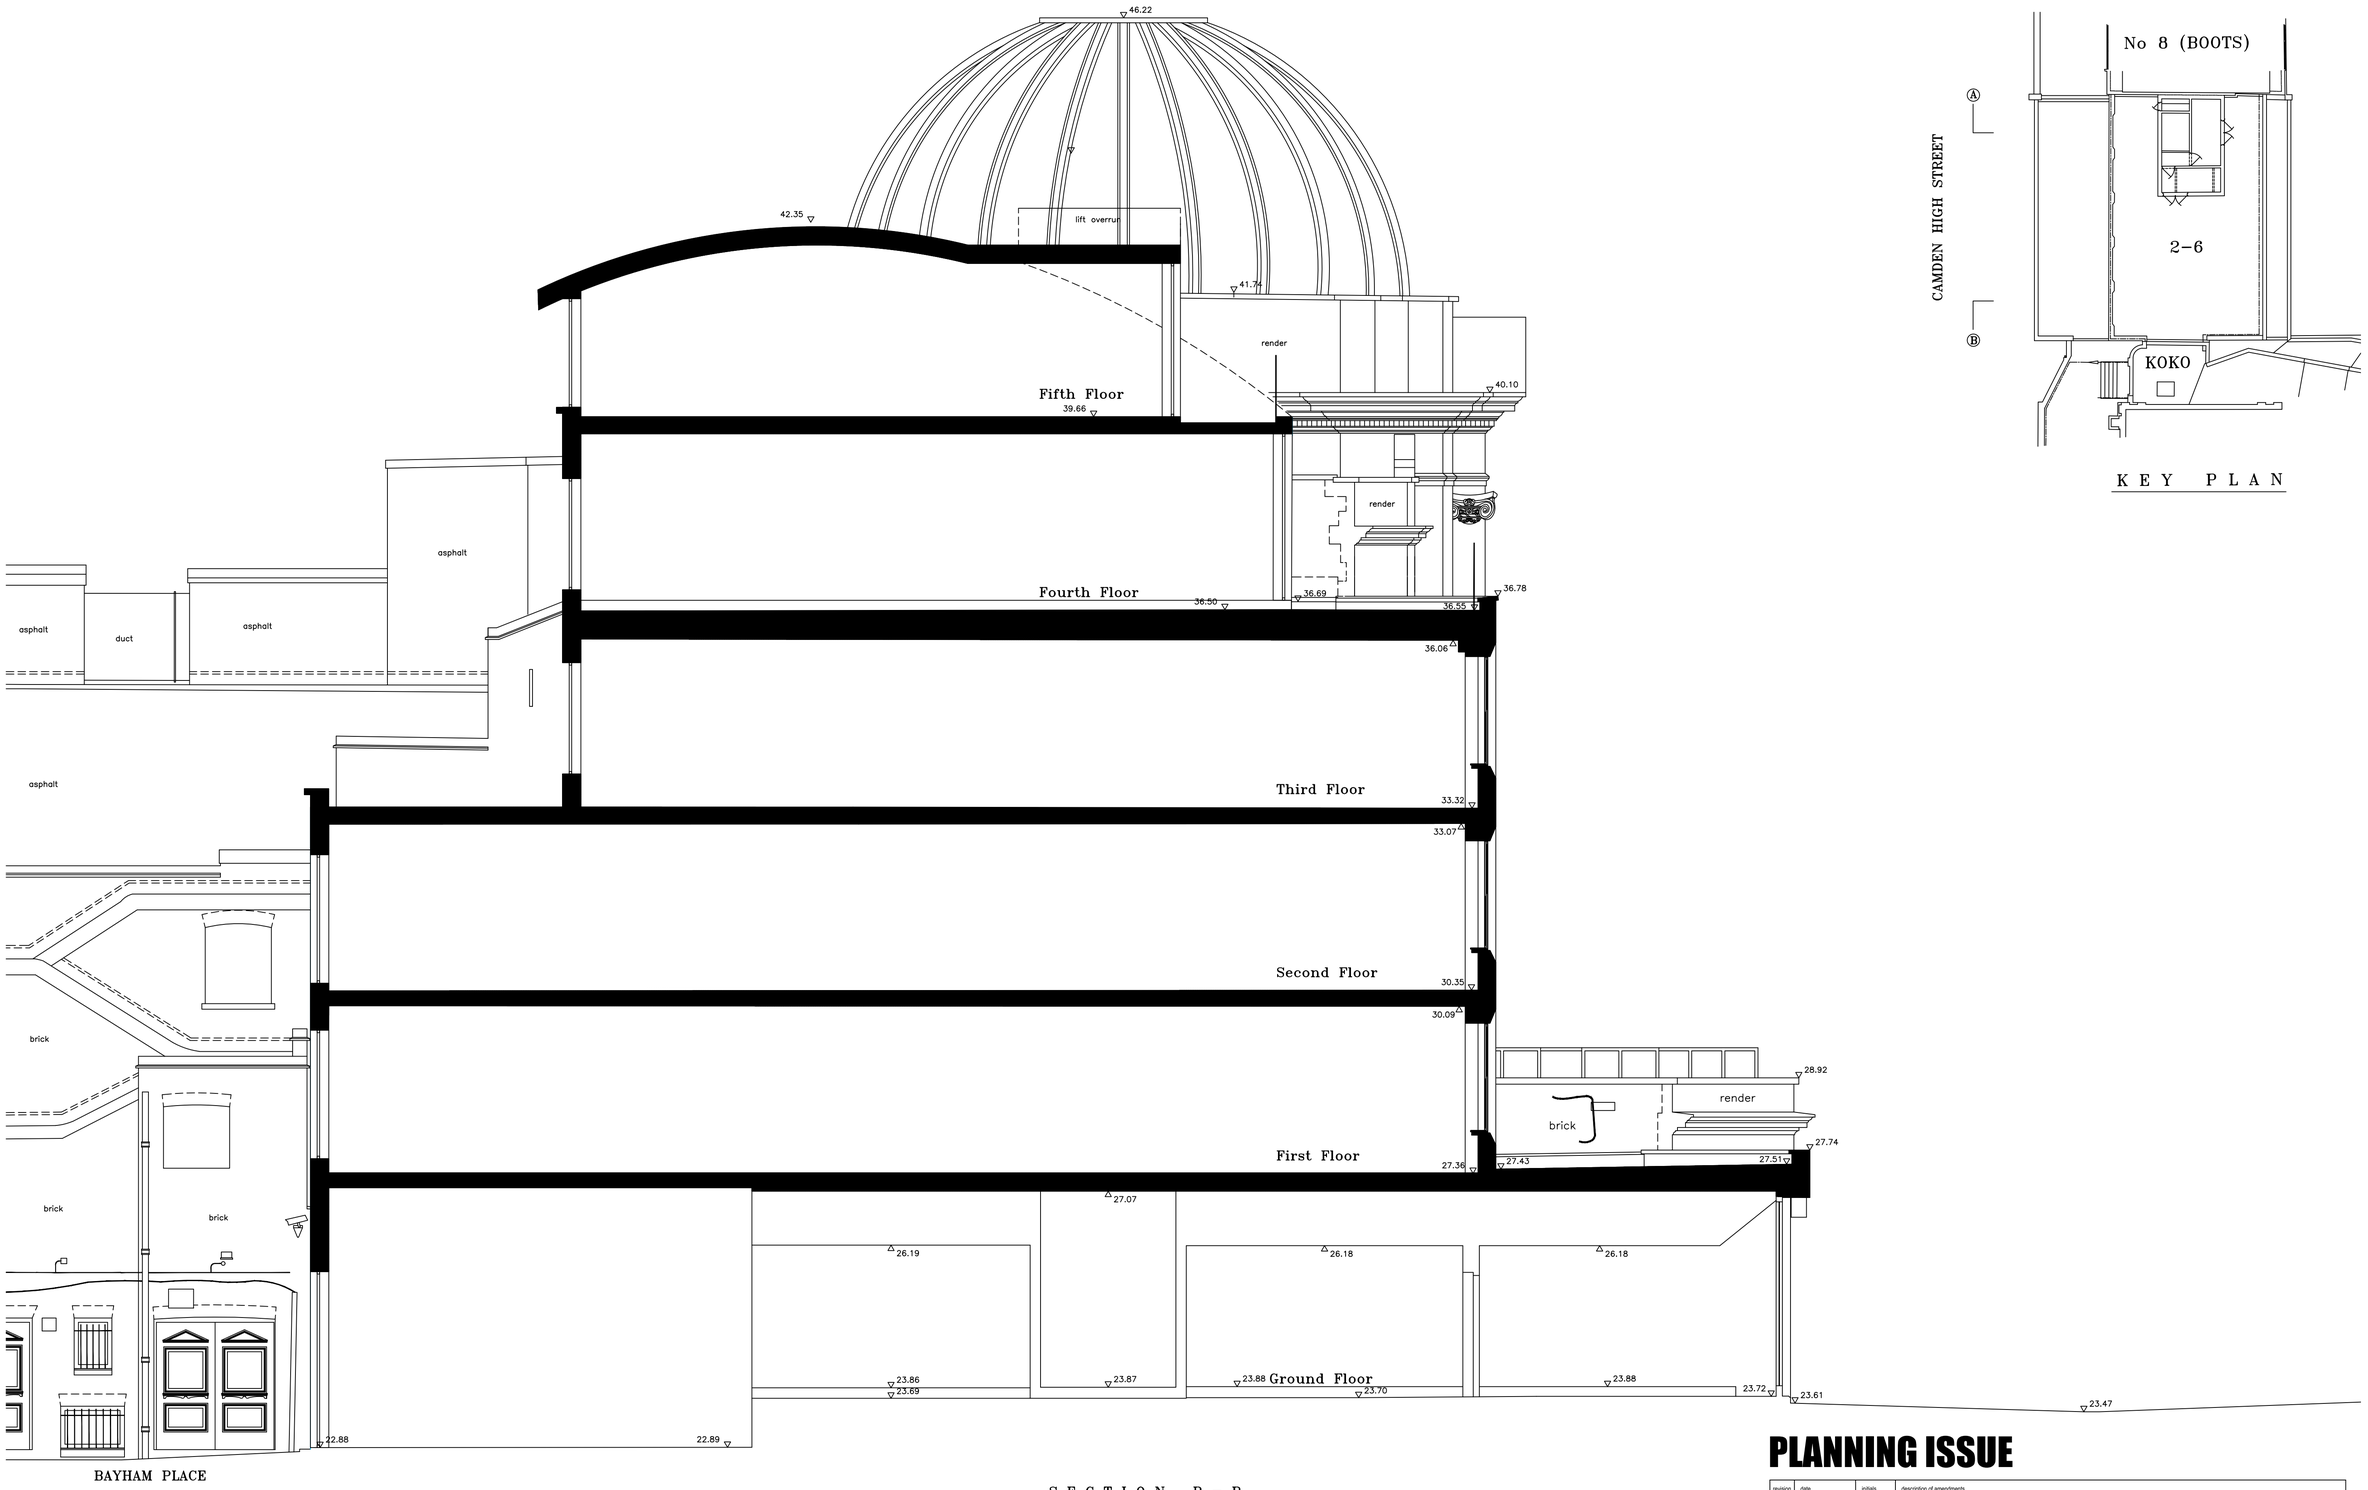

S E C T I O N B – B

22.00m A.O.D

K E Y P L A N

PLANNING ISSUE

revision	date	initials	description of amendments
D	02.2019	FAL	PLANNING ISSUE
?	??.??.??	??	?

Omnibus, 39–41 North Road, London, N7 9DP Email: info@foundation-architecture.com

Foundation architecture ltd.

project: 2-6 CAMDEN HIGH STREET

title: SECTION A-A PROPOSED

scale	date	drawn	checked	job no.	dwg no.	rev.
1:50 @ A1	OCT 2017	FAL		540	P200	D

All dimensions to be verified on site.

*Scale is 1:100 at A3

PROPOSED