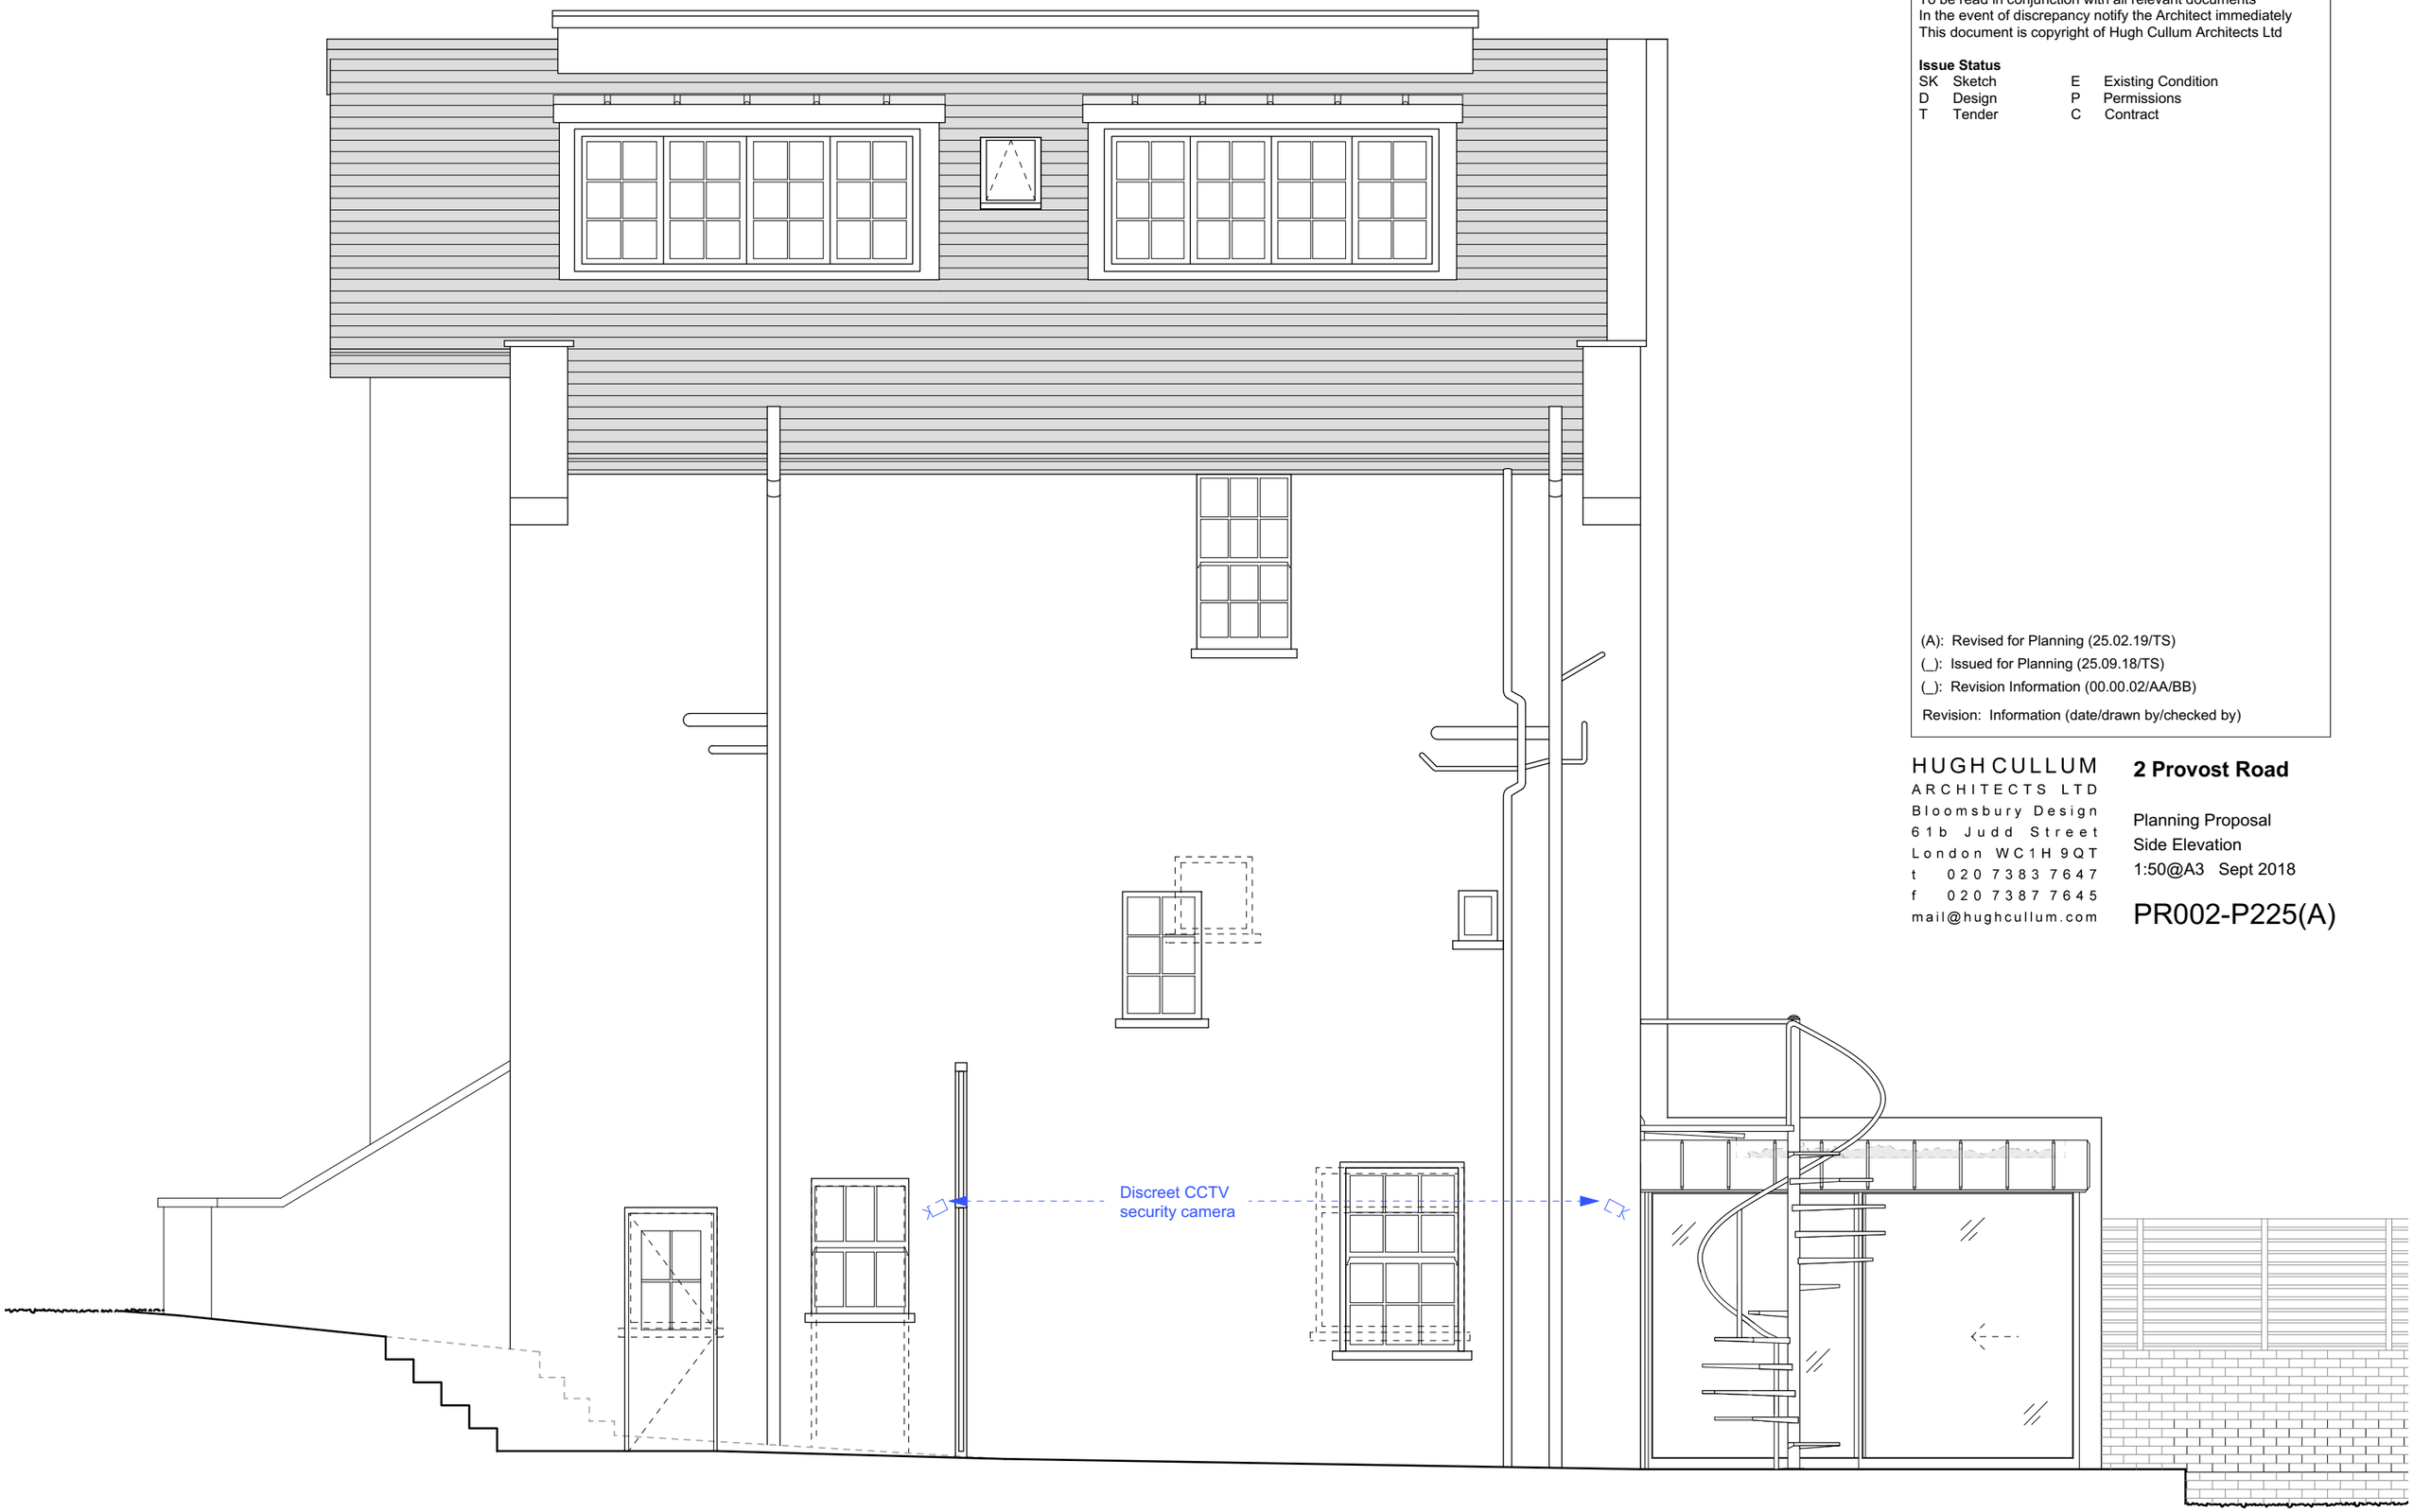

General Notes
All dimensions to be verified on site
To be read in conjunction with all relevant documents
In the event of discrepancy notify the Architect immediately
This document is copyright of Hugh Cullum Architects Ltd

Issue Status

SK	Sketch	E	Existing Condition
D	Design	P	Permissions
T	Tender	C	Contract

(A): Revised for Planning (25.02.19/TS)
(_): Issued for Planning (25.09.18/TS)
(_): Revision Information (00.00.02/AA/BB)

Revision: Information (date/drawn by/checked by)

HUGH CULLUM
ARCHITECTS LTD
Bloomsbury Design
61b Judd Street
London WC1H 9QT
t 020 7383 7647
f 020 7387 7645
mail@hughcullum.com

2 Provost Road

Planning Proposal
Side Elevation
1:50@A3 Sept 2018

PR002-P225(A)

0m 0.5m 1m 5m

AS PROPOSED _ Side Elevation