AYAD AL–TUHAFI
ARCHITECTS LTD

62 UPPER MONTAGU ST, LONDON W1H 1SW
TEL.: +44 (0)207 7248877
FAX.: +44 (0)207 7248980
AYAD@AL-TUHAFI.COM

NOTES:

- DRAWINGS NOT TO BE SCALED ON SITE
- ALL MEASUREMENTS TO BE CHECKED ON SITE
- THIS DRAWING IS THE PROPERTY OF AYAD AL-TUHAFI ARCHITECTS LTD. COPYRIGHT IS RESERVED BY THEM AND THIS DRAWING IS ISSUED ON THE CONDITION THAT IT IS NOT COPIED, REPRODUCED, RETAINED OR DISCLOSED TO ANY UNAUTHORISED PERSON WHOLLY OR IN ANY PART WITHOUT THE CONSENT, GIVEN IN WRITING, OF AYAD AL-TUHAFI ARCHITECTS LTD.

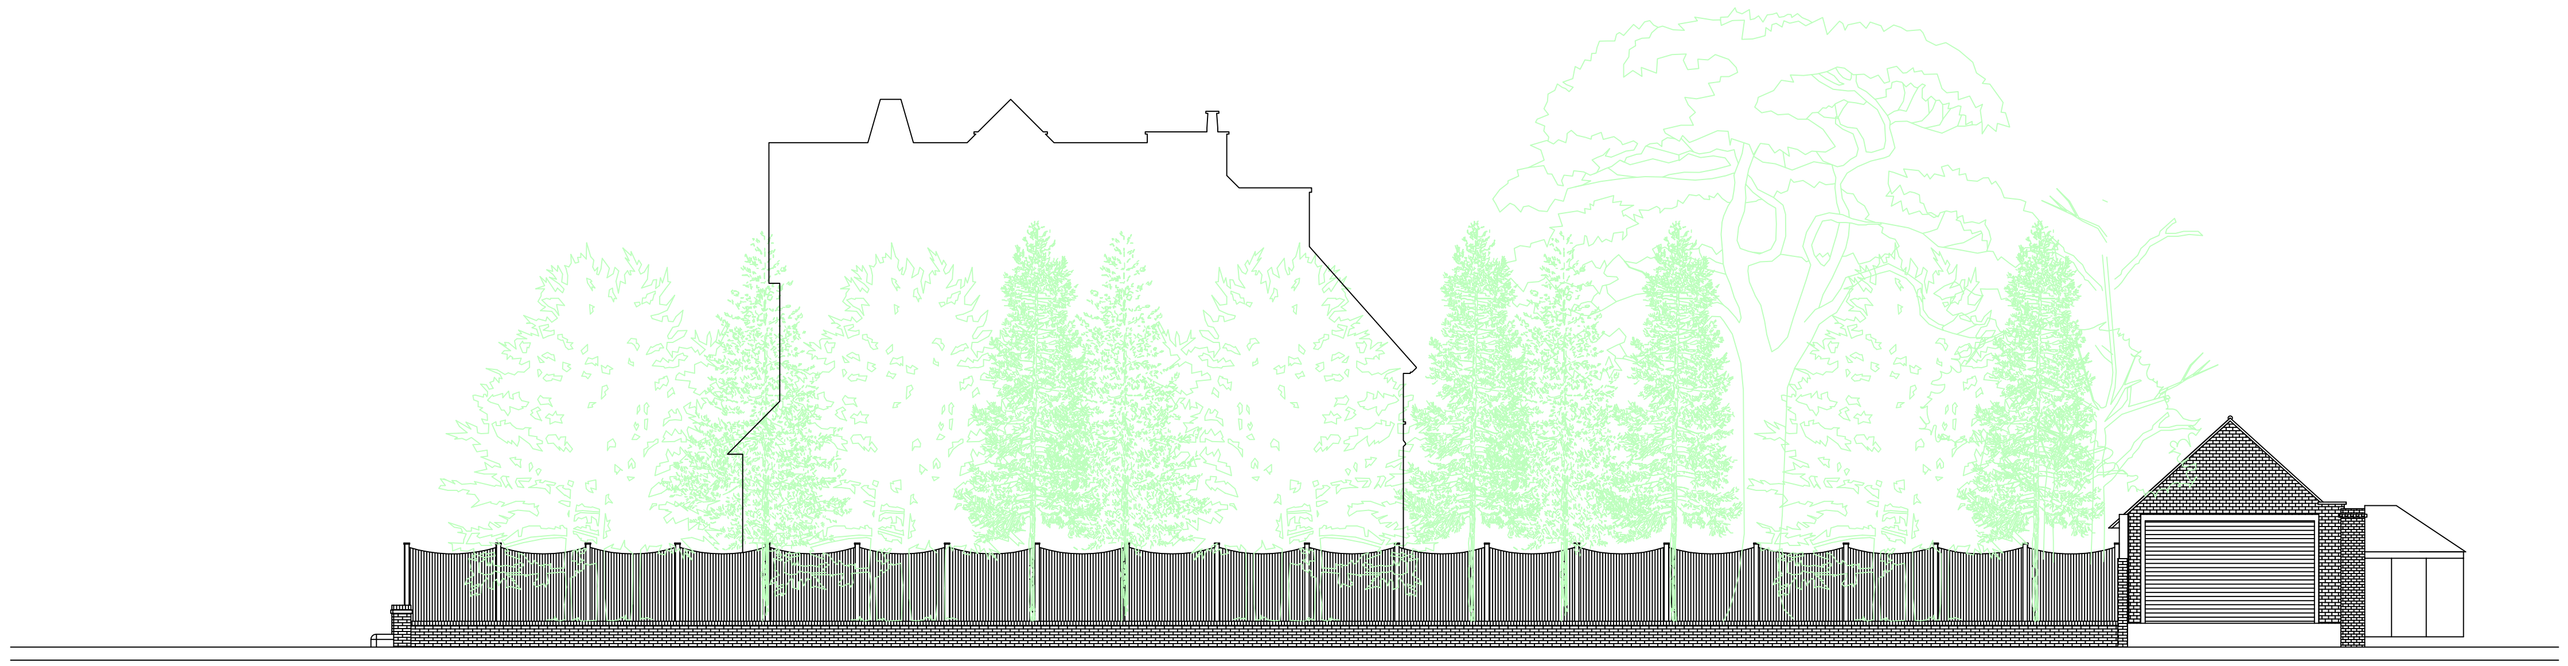

Existing

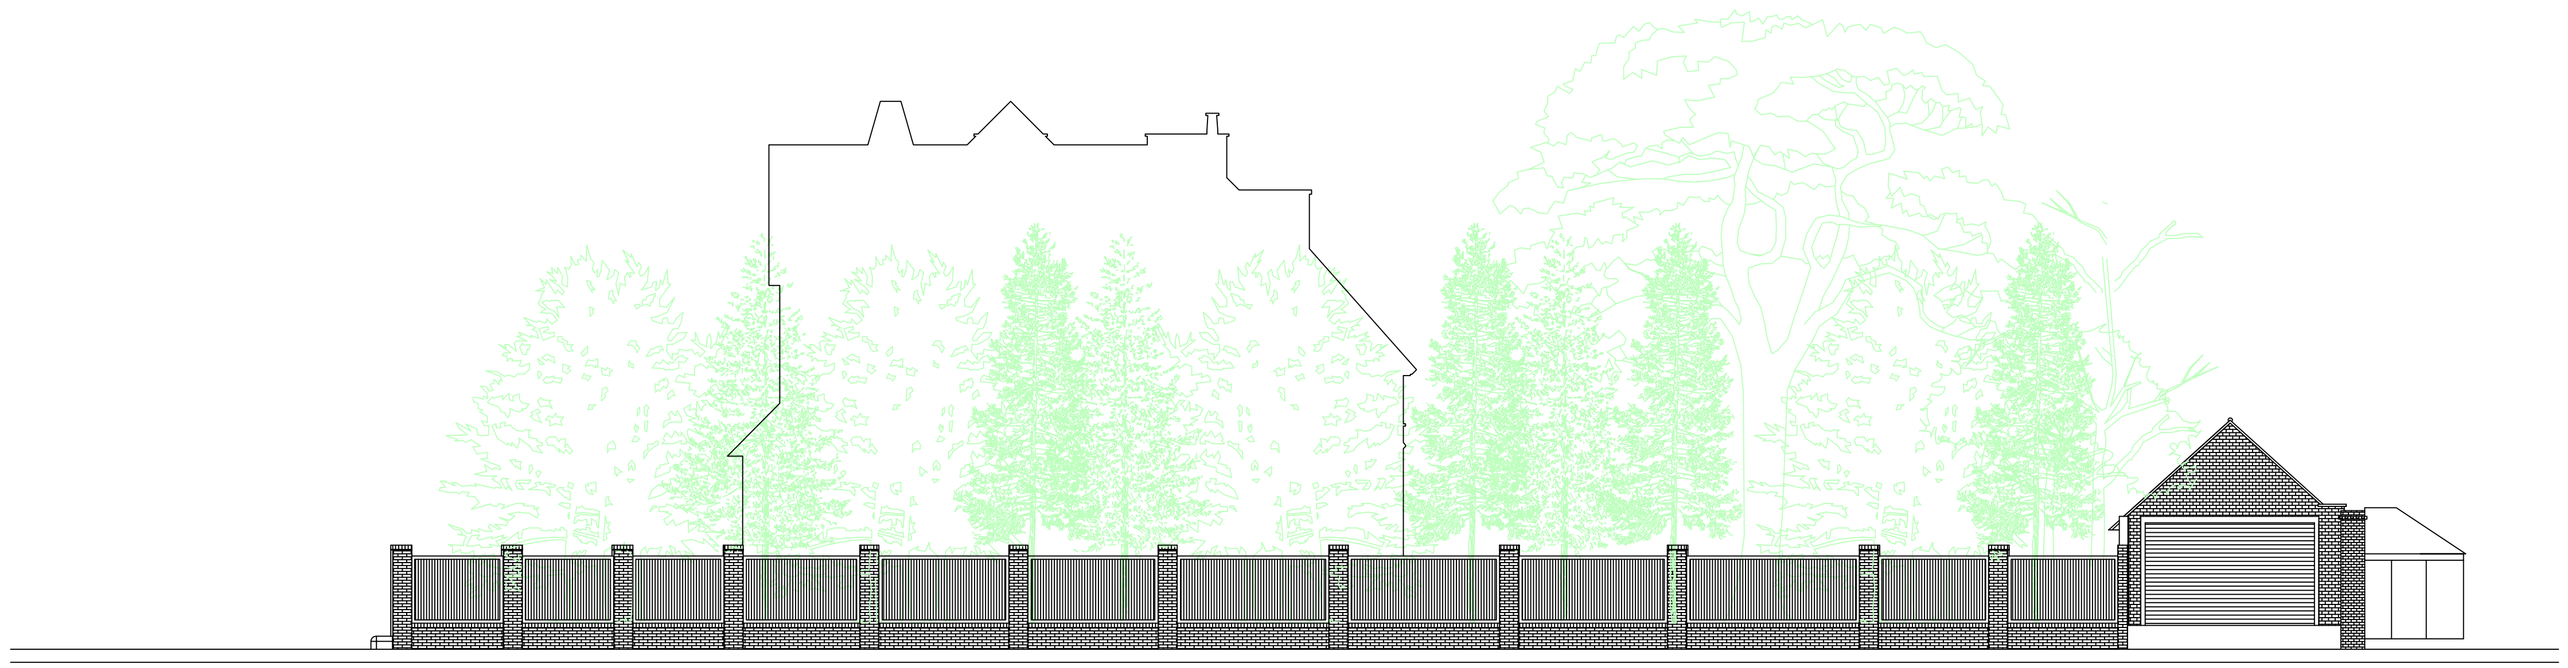

Proposed

1:100
0 1 2 3 4 5 6 7 8 9 10 [mm]

REV	DATE	DESCRIPTION

Client:

Project:

One Ferncroft Avenue
London
NW3 7PG

Drawing Title:

Existing and Proposed
External Wall/Fence
Elevations

Date: 15/02/2019

Scale: 1:100 @ A1

Drawn By: ZT

Drawing Number: AA003-40-2

Revision:

A1 841mm x 594mm