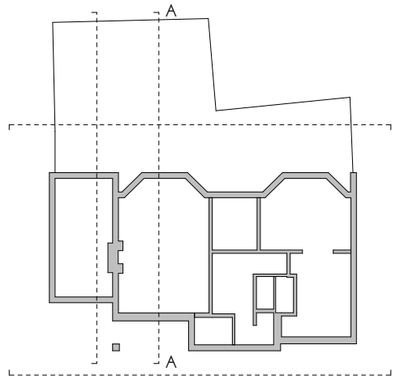

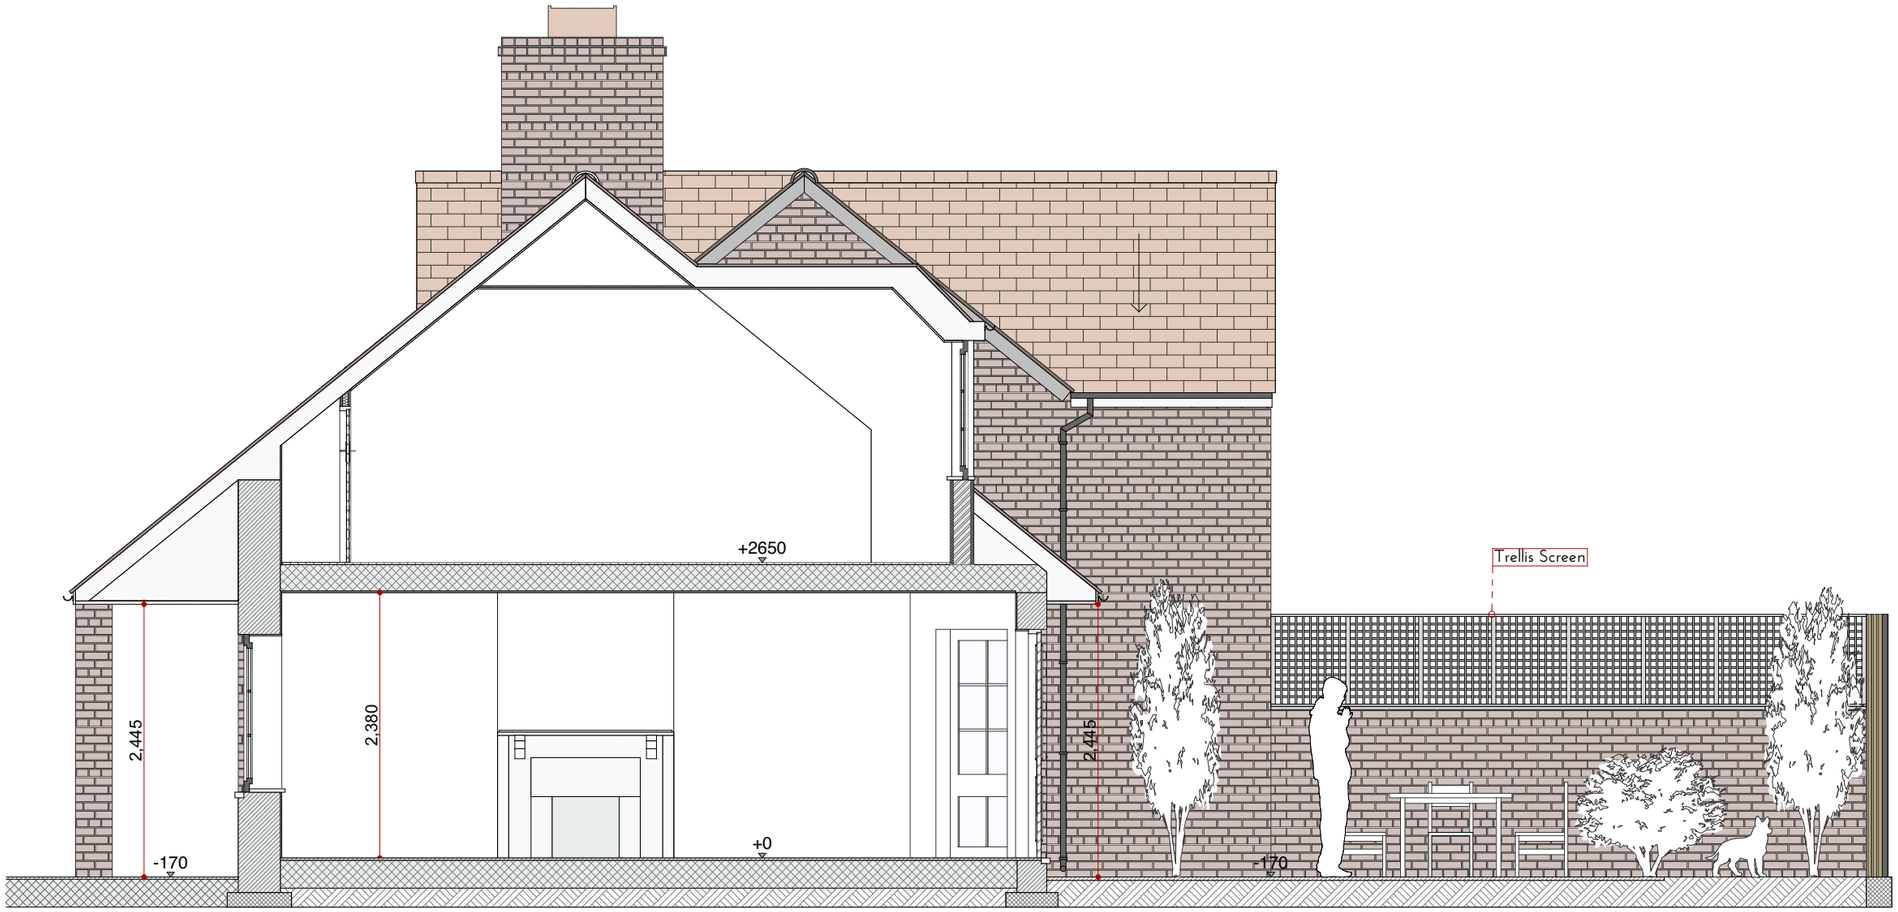

General Notes

- Do not scale from drawings.
- The contractor must verify all dimensions on site before commencing work.
- Any discrepancies and/ or omissions to be reported to the architect immediately.
- All drawings are to be read in conjunction with all relevant drawings and specifications.

© Alex Nacu Architects

Notes/ Key

Status: **Planning (0-3)**

Revisions

Job Number:
006

Project:
6 Inverforth Close, London, NW3 7EX

Client:
Mr. Andrian Bors

Drawing Title:
Section A - A

Scale:
1:55@A3

Date:
27/01/2019

Drawing Number:
PP-006-301 - Existing

Revision:

Drawn by:
AN

ALEX NACU ARCHITECTS
107 West End Lane, London
NW6 4SY
(+44) 07761 030 348
a.nacu@alexnacuarchitects.co.uk