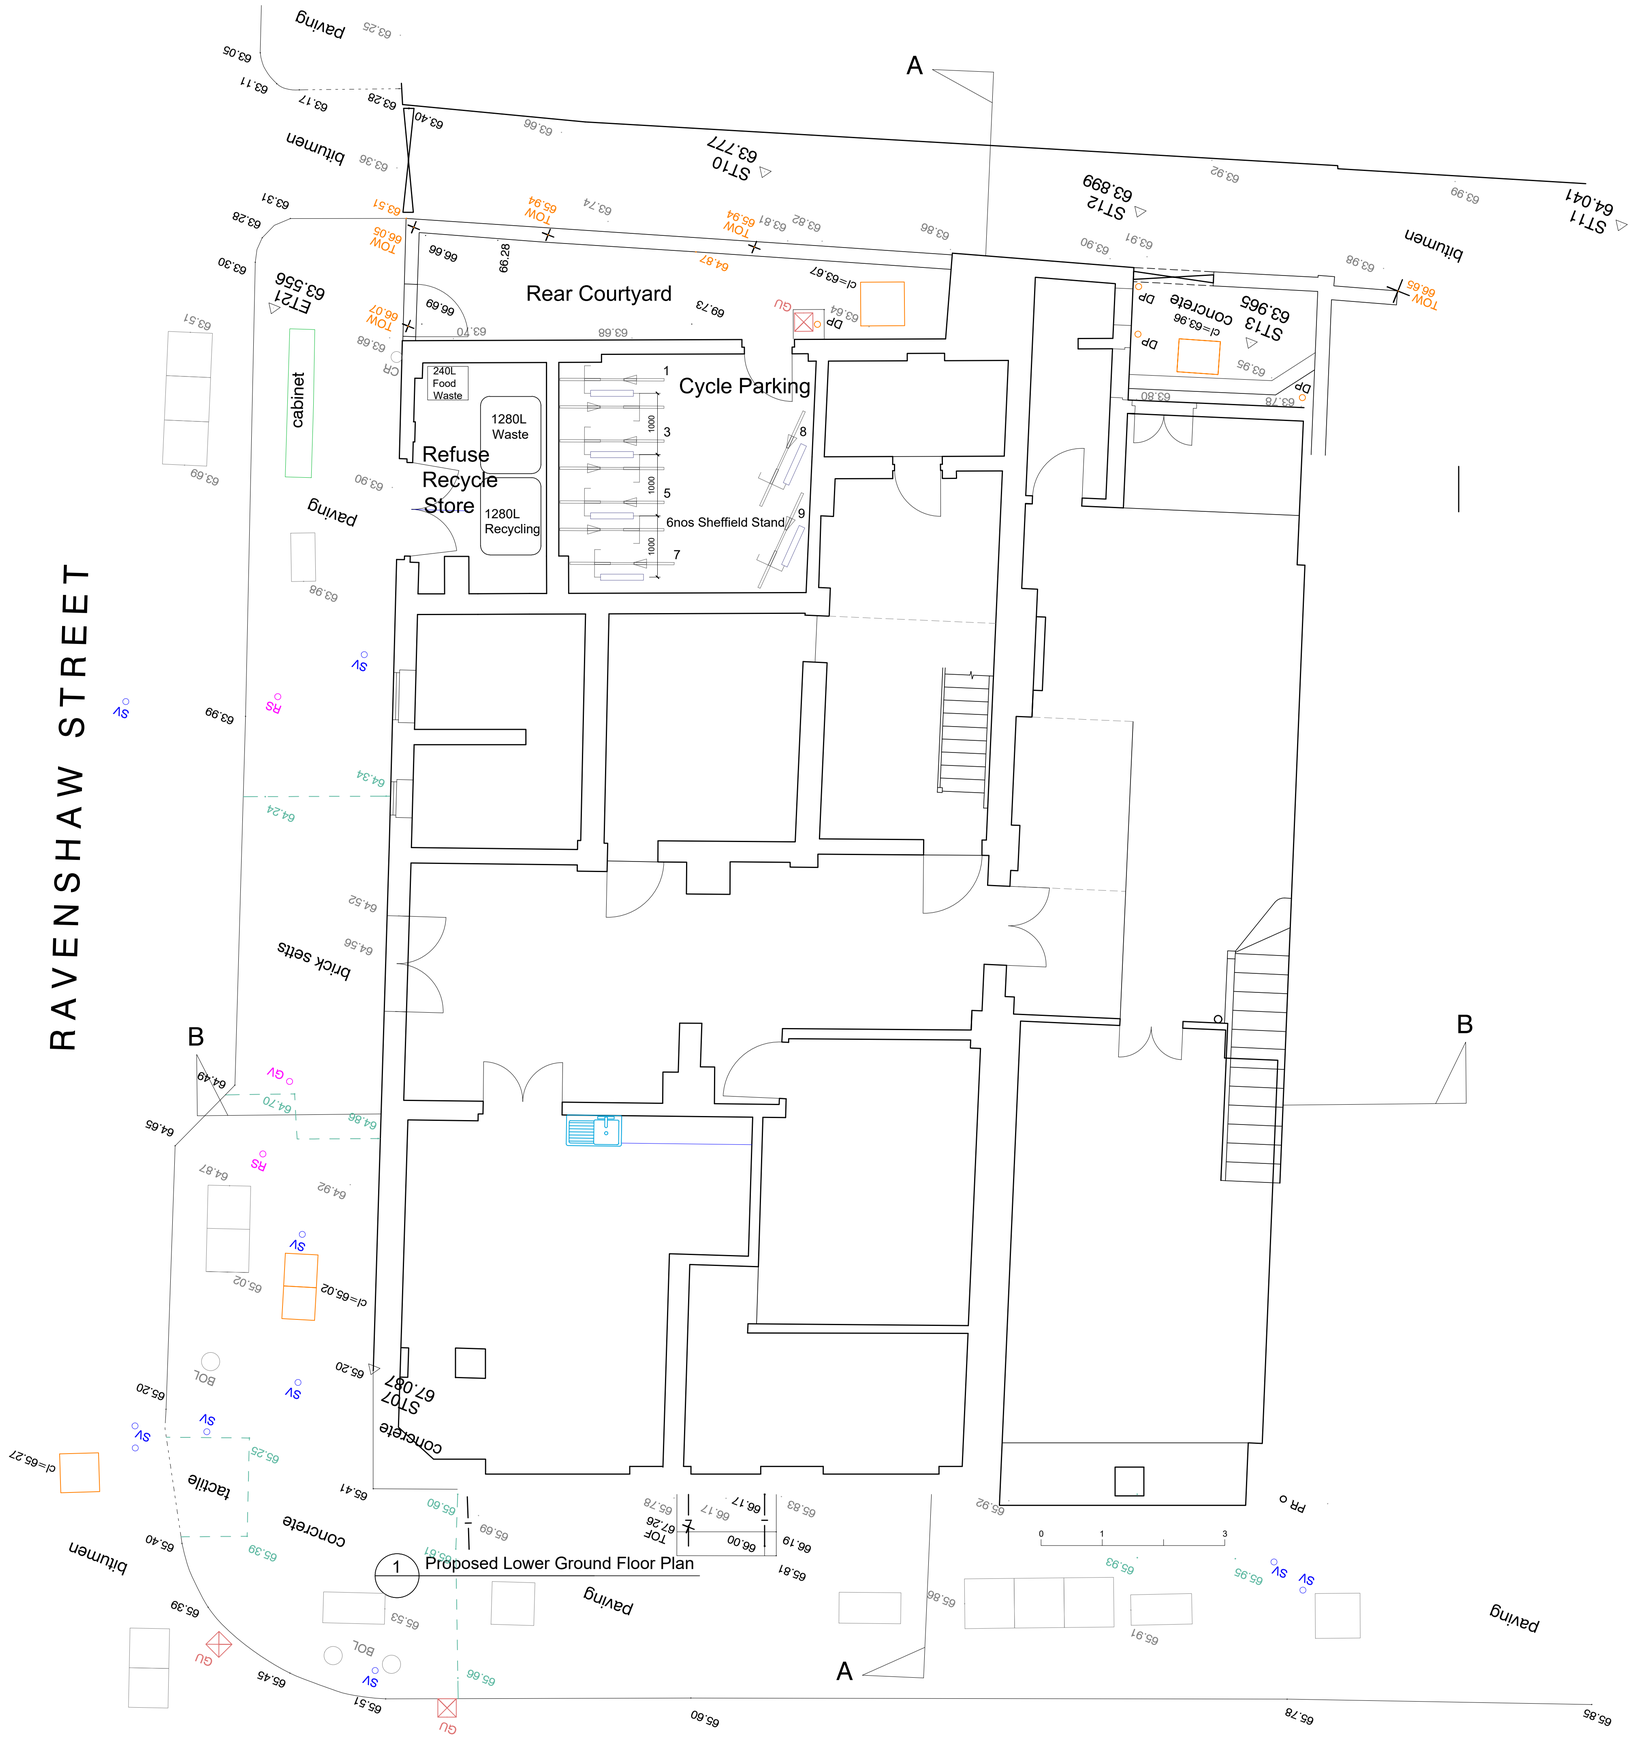

Revisions

-

Ko Architects
Office 20 Network Business Centre
329-339 Putney Bridge Road | London SW15 2PG
T 020 8780 3397
E postbox@koandpartners.co.uk

Client:	**Residall Property Limited**
Project:	**40-42 Mill Lane, London NW6 1NR**
Dwg:	PROPOSED LOWER GROUND FLOOR PLAN
Dwg No:	480-A-35
Revision:	–
Date:	MAR 2019
Scale:	1:50@A1