Ground Floor

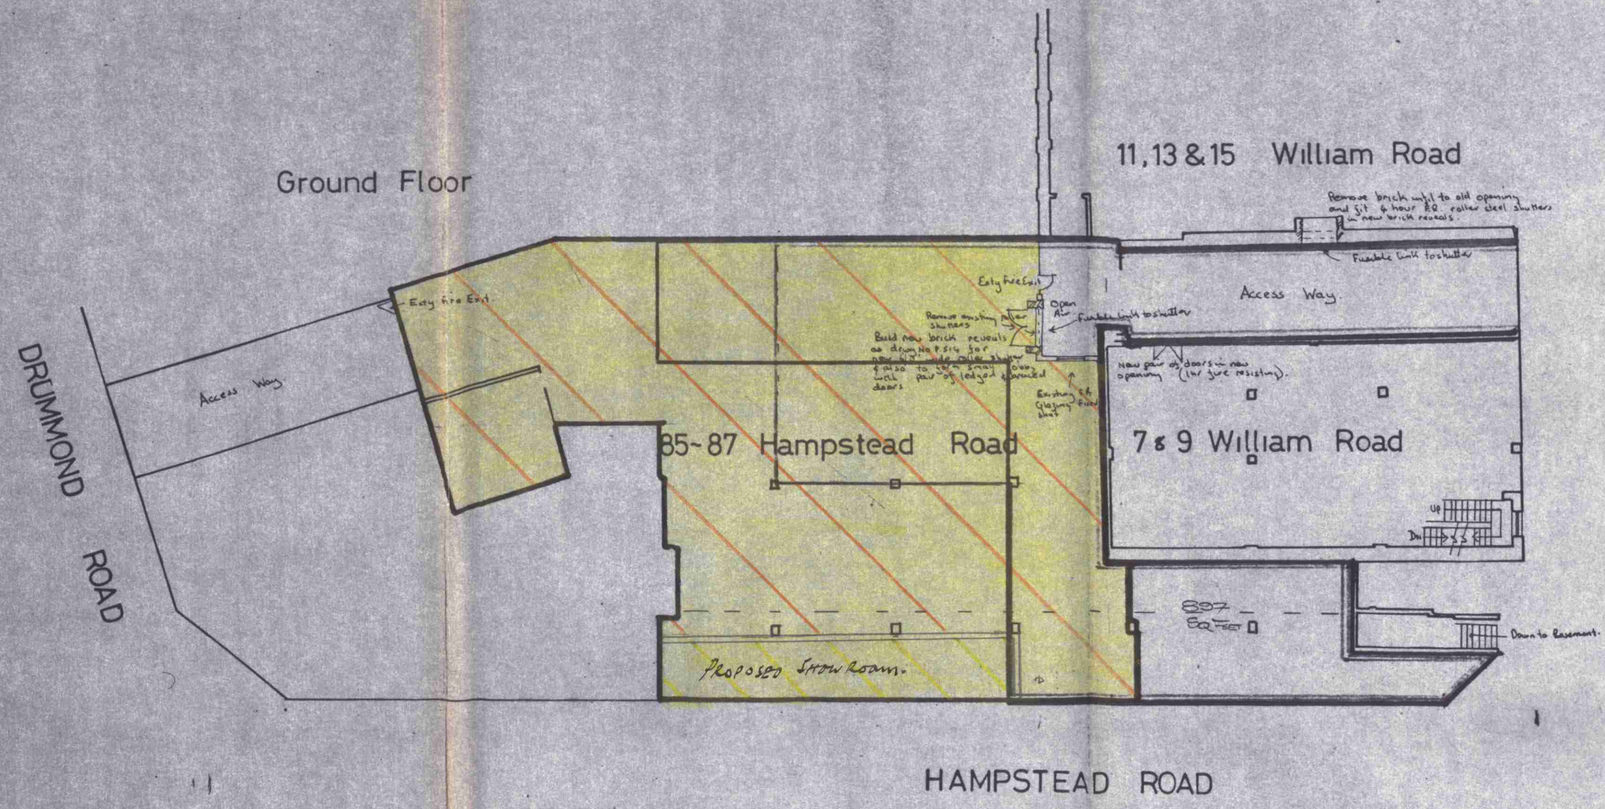

Basement

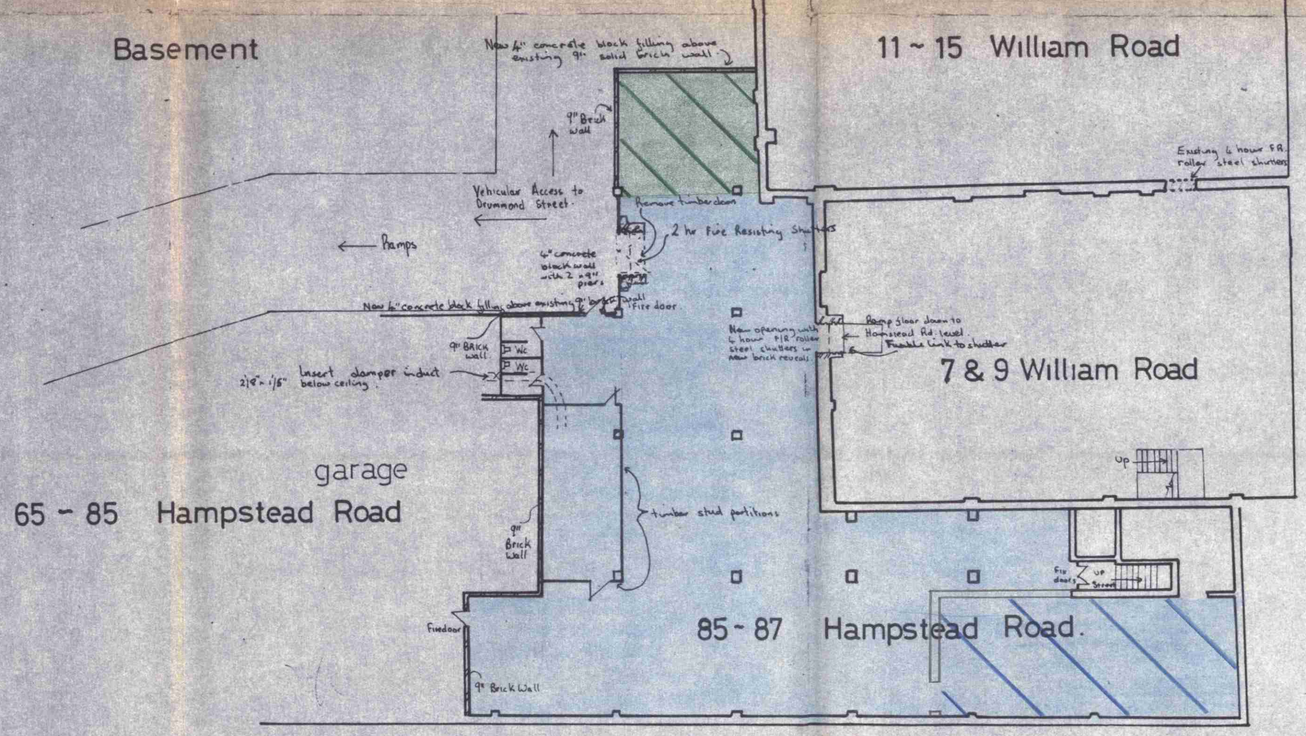

Note:- Work carried out 1971/72 underlined in blue.
Work proposed 1973 underlined in red.

CTP/L12/11/C/33835

KEY

	GROSS AREAS SQ.FT.	M^2
EXISTING SHOWROOM	7,000	650
EXISTING CAR PARKING	550	51
EXISTING STORAGE	6,450	559
PROPOSED SHOWROOM	667	62
PROPOSED STAFF REST'NT	6,333	588
PROPOSED CAR PARKING	550	51
PROPOSED MODEL MAKING ROOM	1,000	93

LONDON BOROUGH OF CAMDEN
TOWN AND COUNTRY PLANNING ACTS
6 APR 1982
PLANS APPROVED
~~NOT APPROVED~~
ON BEHALF OF THE COUNCIL

STEVENSON HOUSE,
85~87 HAMPSTEAD ROAD, NW1.

for :- CBS Records.

Cyril Silver & Partners
24 Holborn Viaduct,
London EC1A 2BN.

SCALE 16 ft to 1 inch
AUGUST 1973

Drwg No. 3507/2B