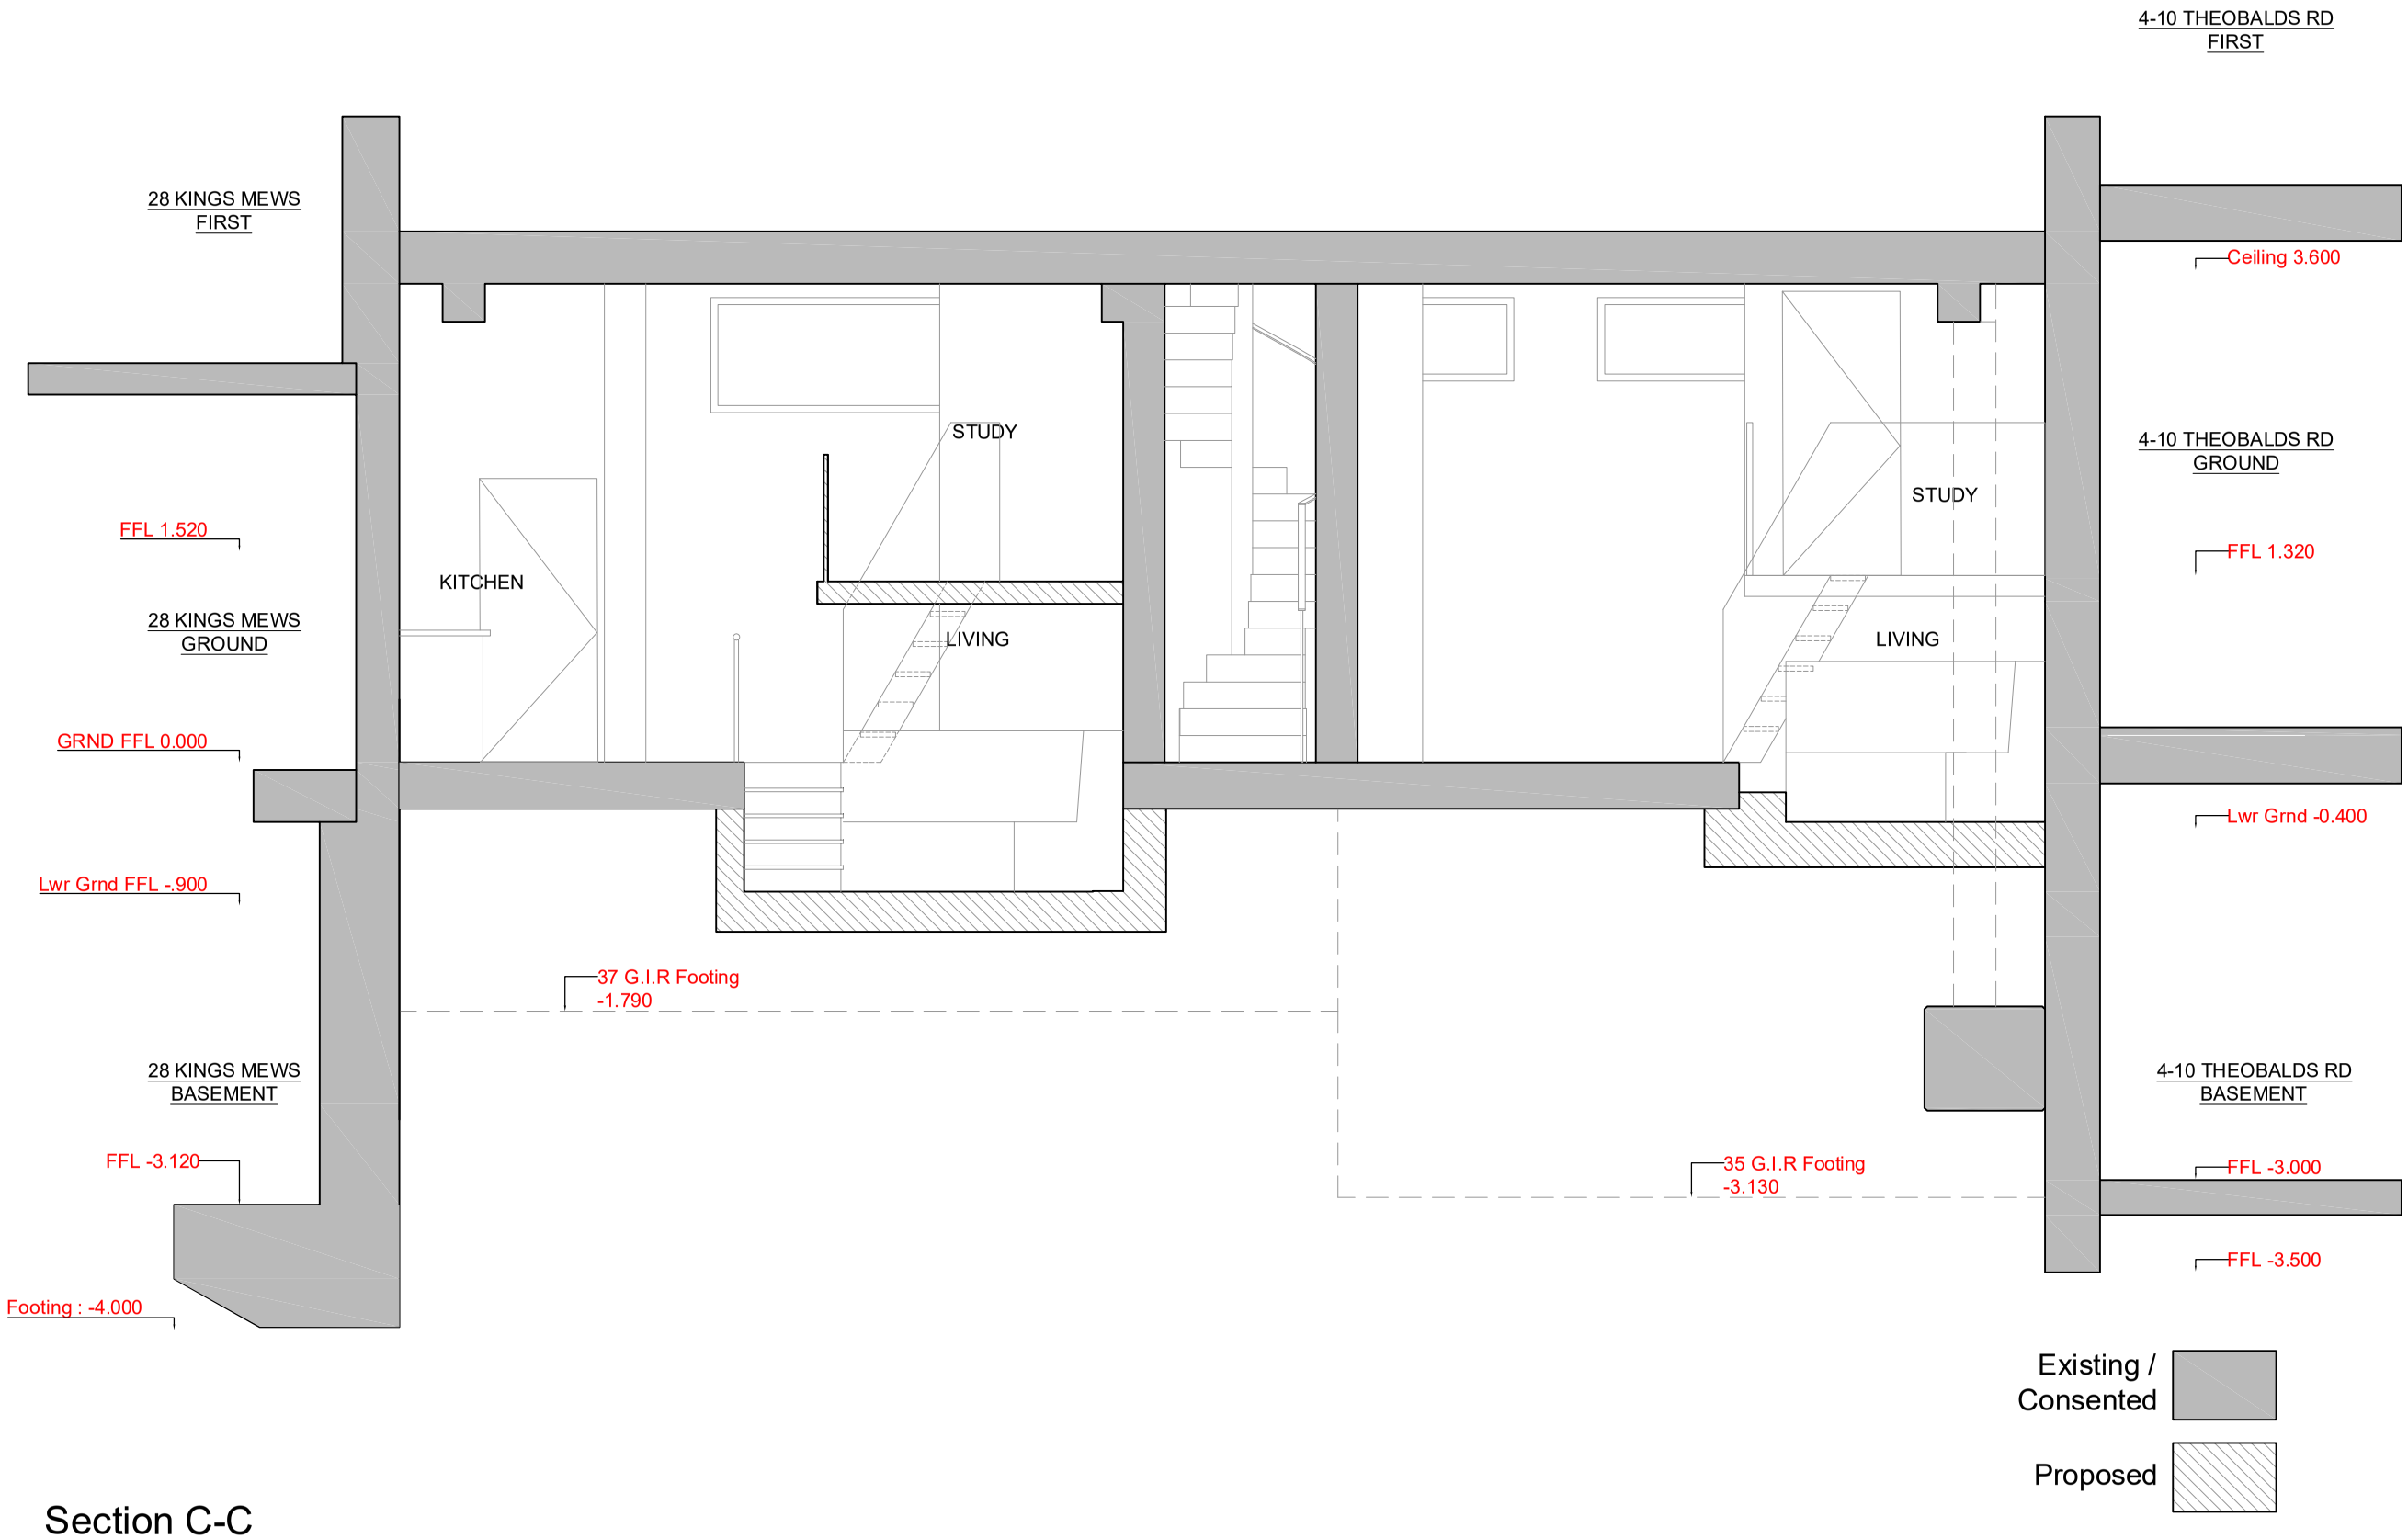

Section C-C

Ockham Studio

16 Elia Street,
Islington,
N1 8DE

0044 (0)7927232116
conor@ockhamstudio.com

CLIENT

Nick Rae,
WC1 Projects

ADDRESS

29-30 Kings Mews,
London,
WC1N 2JB

NOTE:
THESE PLANS ARE DRAFTED TO ASSIST THE CLIENT IN PURSUIT OF PLANNING PERMISSION. THEY DO NOT CONSTITUTE ANY GUARANTEE OF STRUCTURAL SUITABILITY OR SOUNDNESS. ANY BUILDING WORKS UNDERTAKEN ON HE FOOT OF THESE PLANS MUST BE UNDERTAKEN UNDER THE SUPERVISION OF SUITABLY QUALIFIED ARCHITECT OR ENGINEER. ALL WORKS MUST COMPLY WITH BUILDING REGULATIONS CURRENT AT THE TIME OF CONSTRUCTION. ALL WORKS MUST BE SUPERVISED WITH DIMENSIONS TO BE CHECKED ON SITE

Mark	Date	Description

Drawing No.	1
Drawn By	CS
Edited By	
Scale	1.50 A3
Date	08.03.19

SHEET TITLE

Proposed
Typical Section C-C

0141_PL_014