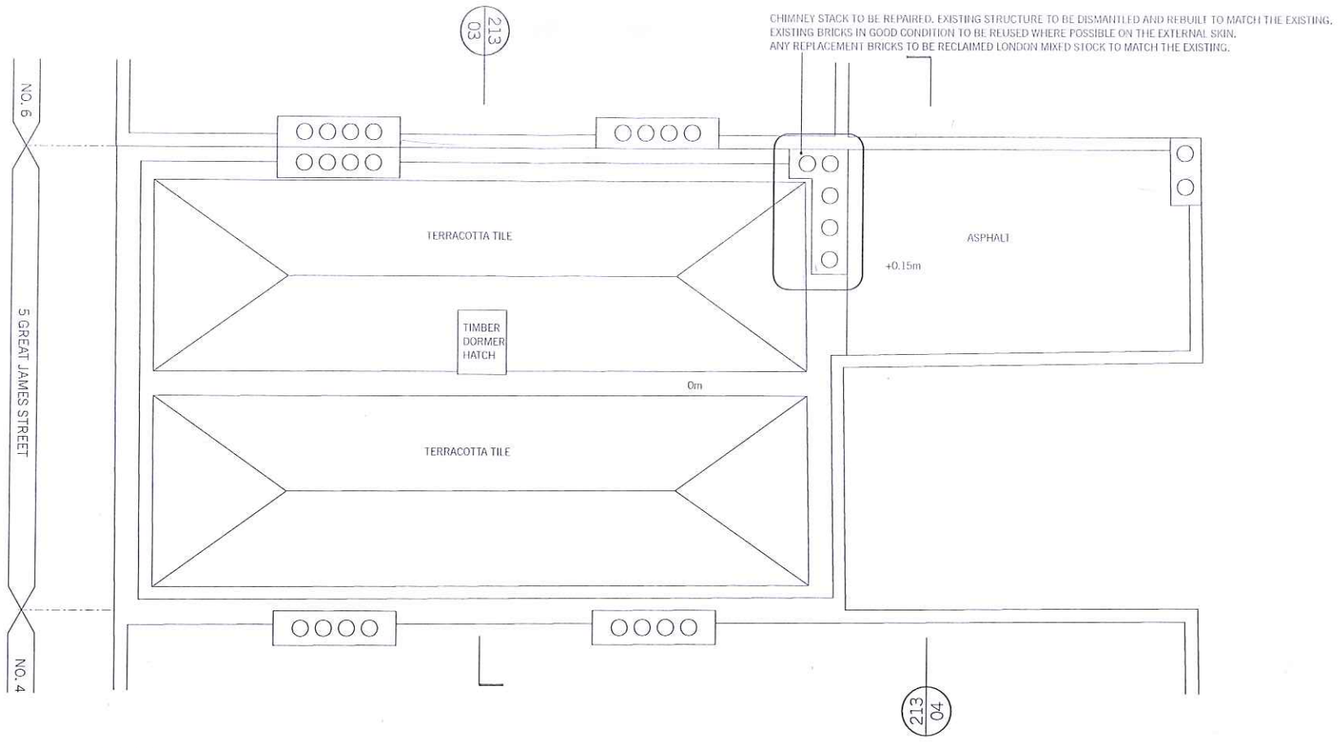

01: PROPOSED ROOF PLAN

SCALE 1:50

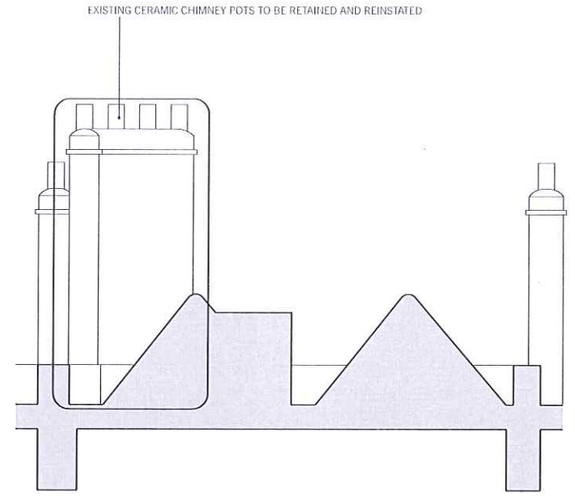

03: PROPOSED SECTION BB

SCALE 1:50

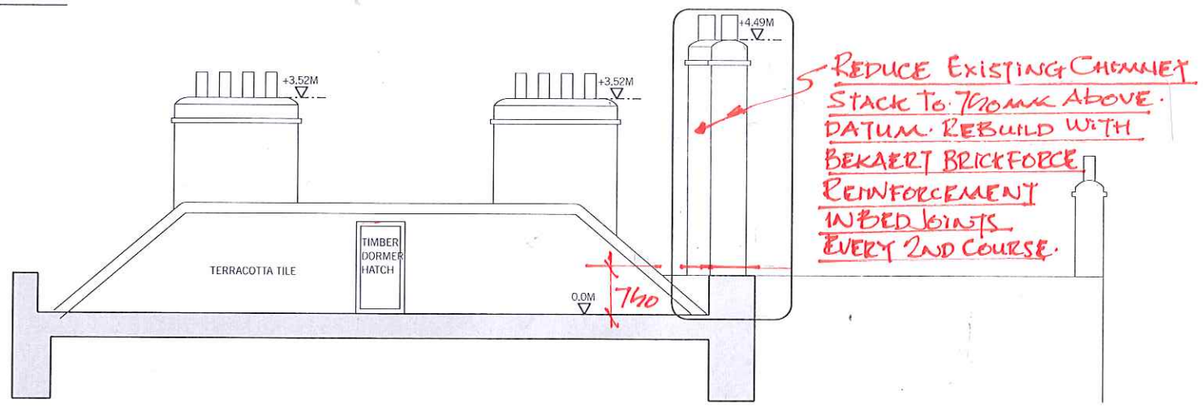

02: PROPOSED SECTION AA

SCALE 1:50

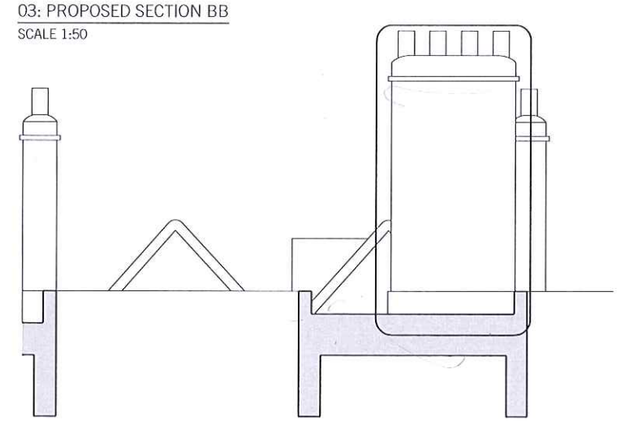

04: PROPOSED SECTION CC

SCALE 1:50

BRICKS LAID IN 1:½:4/4½ SAND/LIME/CEMENT – JOINTS RAKED OUT & POINTED WITH LIME MORTAR TO CONSERVATION OFFICERS REQUIREMENTS.

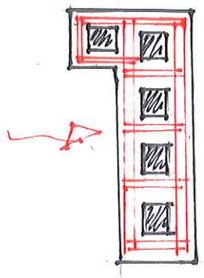

REINF'T TAKEN ACROSS CROSS WALLS & LAPPED. TO MANUFACTURERS REQUIREMENTS.

BED JOINT REINFORCEMENT. REF. BRICKFORCE SBF 35. W. TO SUIT. FLUE WALL THICKNESS WITH 20mm COVER TO INNER & OUTER BRICKFACE. ALL TO MANUFACTURERS REQUIREMENTS.

PLAN ON STACK REINSTATEMENT.

N

0 1 2 5m

REV.	DATE	REASON FOR ISSUE	CHK. BY

NOTE:
- USE FIGURED DIMENSIONS ONLY.
- ALL DIMENSIONS TO BE CHECKED ON-SITE.
- ANY DISCREPANCIES BETWEEN CONSULTANT DRAWINGS TO BE REPORTED TO THE ARCHITECT BEFORE ANY WORK COMMENCES.
- MATTHEW SPRINGETT ASSOCIATES ©

MSA
MATTHEW SPRINGETT ASSOCIATES LIMITED.
THE WORKSHOP,
26 LAMBETH HIGH STREET,
LONDON SE1 7AG
T+44 20 7692 5950
WWW.MSALIMITED.COM

CLIENT
HATTON GARDEN PROPERTIES LTD.

PROJECT
5 GREAT JAMES STREET

TITLE
PROPOSED ROOF PLAN FOR CHIMNEY REPAIRS

DATE	JOB NO.	DRAWN BY	PURPOSE
06.03.19	177	AT	PL.
SCALE @ A1	NUMBER		REV.
1:50	177-213		-