S:\2010\10054\Cad\Engineer\10054-21= (PROPOSED).dwg, 24/08/2018 12:46:45, DWG To PDF.pc3

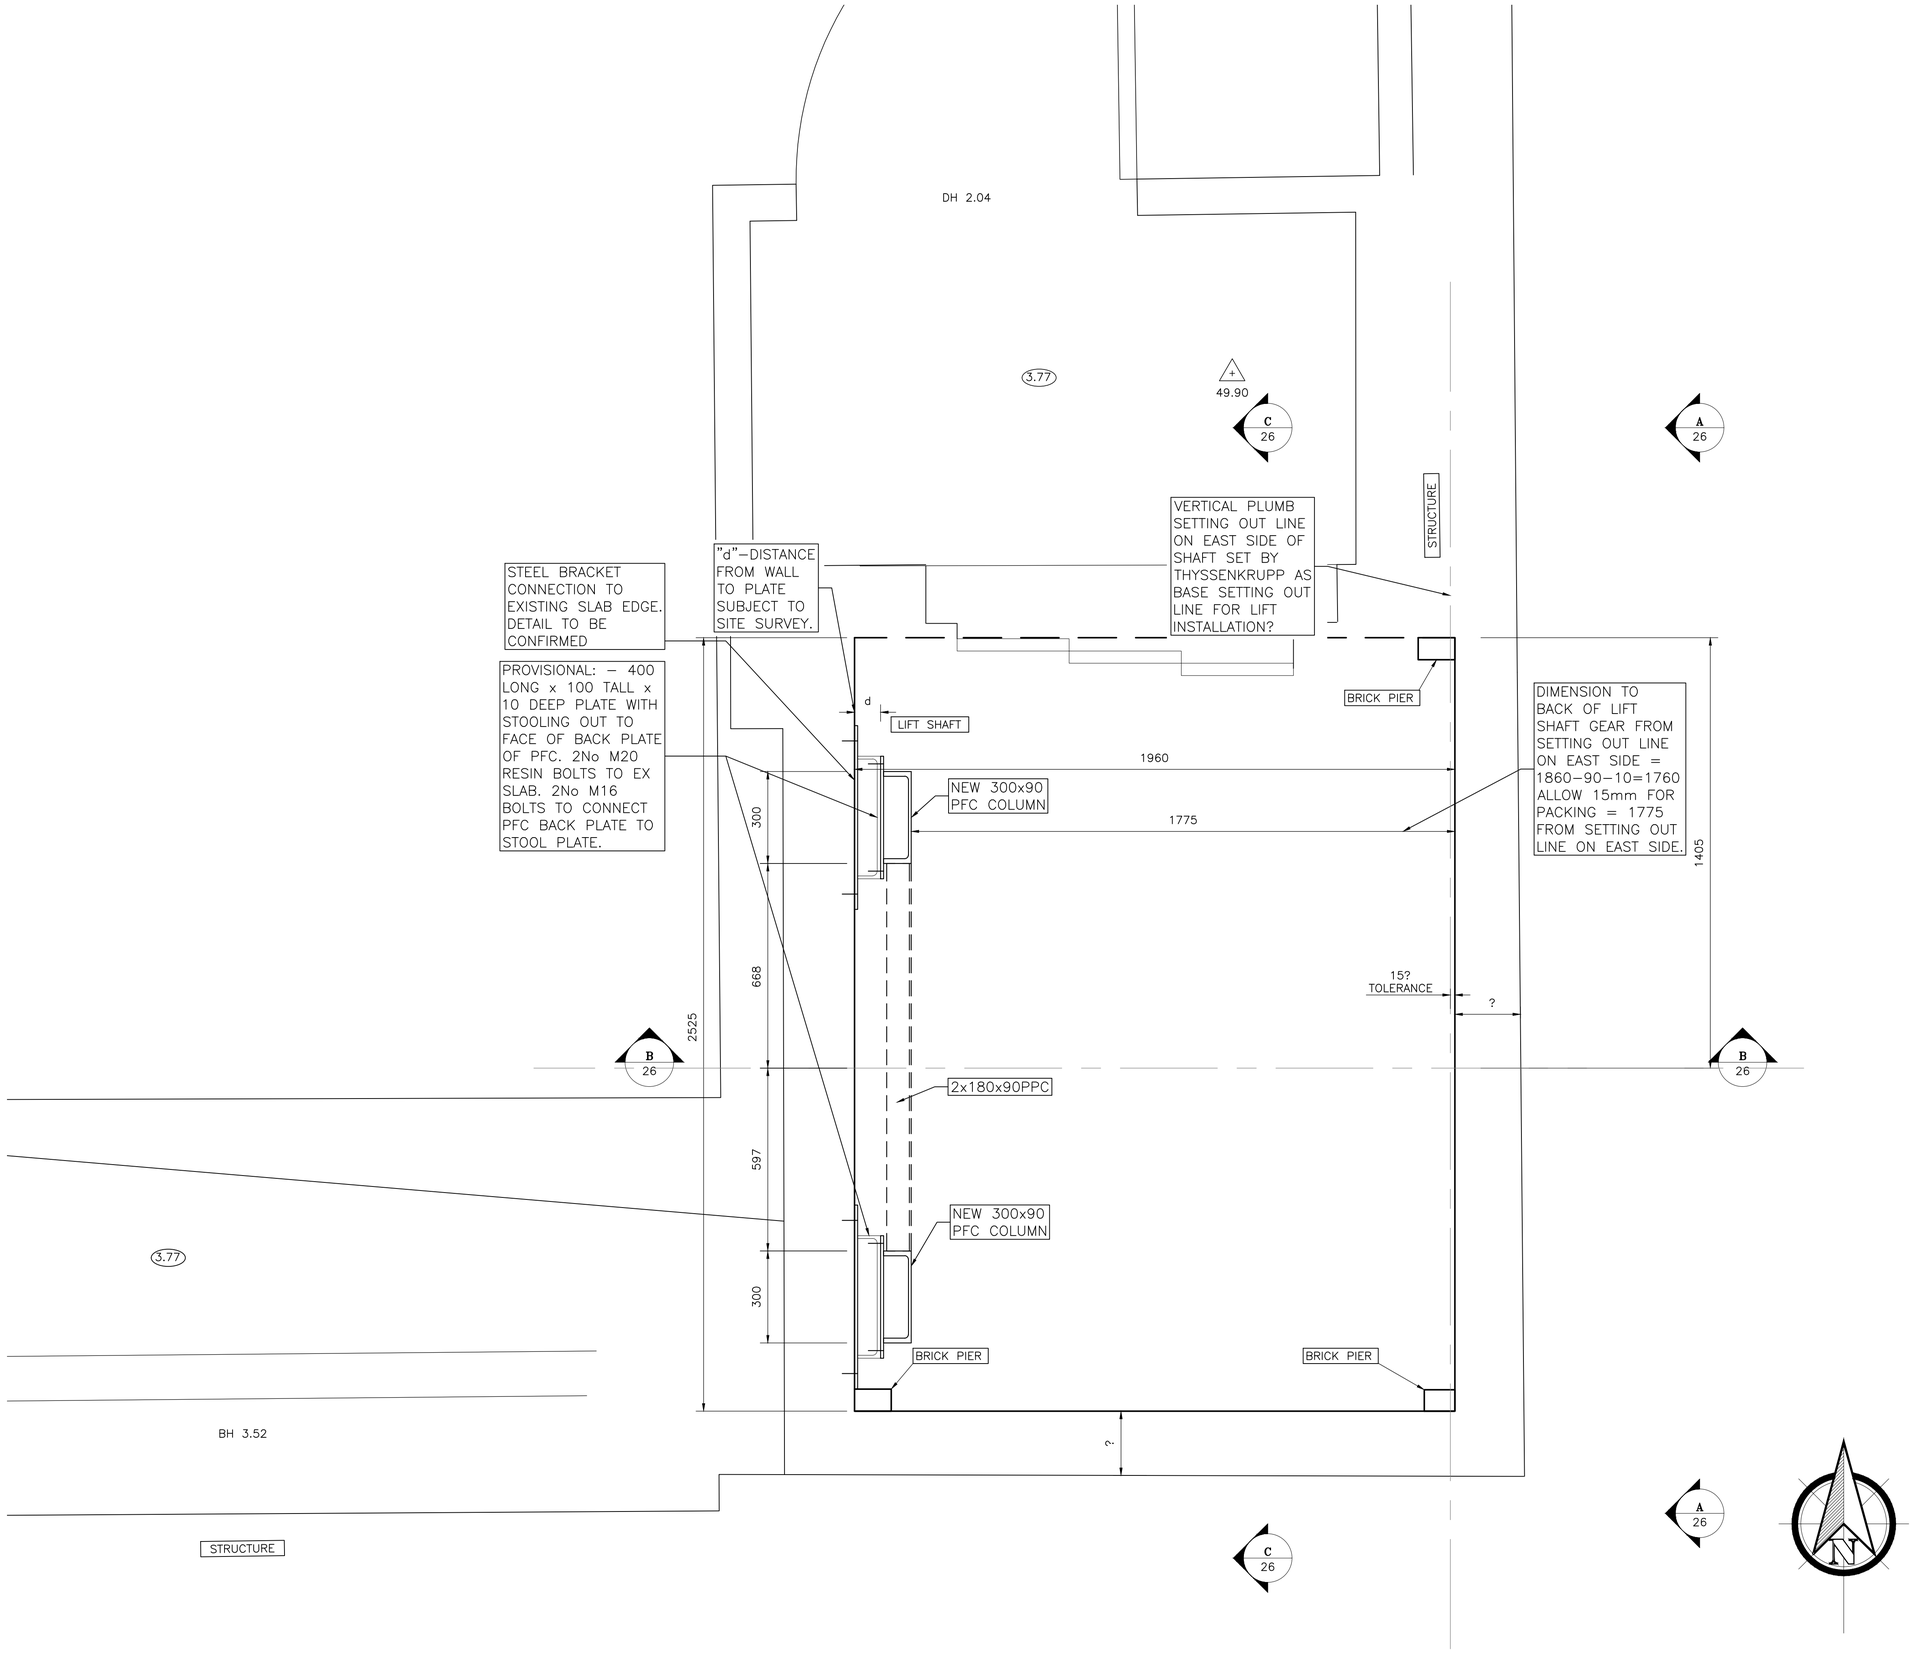

NOTES

1. THIS DRAWING IS TO BE READ IN CONJUNCTION WITH ALL RELEVANT OTHER DRAWINGS, DETAILS AND SPECIFICATIONS.
2. NO DIMENSIONS ARE TO BE SCALED FROM THIS DRAWING WITHOUT THE PRIOR PERMISSION OF THE ENGINEER.
3. ALL LEVELS AND SETTING OUT GIVEN ON THIS DRAWING ARE TO BE CONFIRMED ON SITE BY THE CONTRACTOR PRIOR TO COMMENCEMENT OF THE WORKS AND ANY DISCREPENCIES FORWARDED TO THE ENGINEER AS A MATTER OF URGENCY.
4. NOTE: EXACT LOCATION OF LIFT SHAFT IN RELATION TO MEASURE SURVEY SHOWN APPROXIMATELY (NOT PART OF ORIGINAL SURVEY).
5. SCAFFOLD TO BE ERECTED IN SHAFT AFTER STRIP OUT. STRUCTURAL SURVEY OF INSIDE BEAMS OF SHAFT AND PLUMB SURVEY TO BE COMPLETED. ANY REMEDIED WORKS IDENTIFIED TO BE UNDERTAKEN PRIOR TO STEEL FRAME ERECTION.

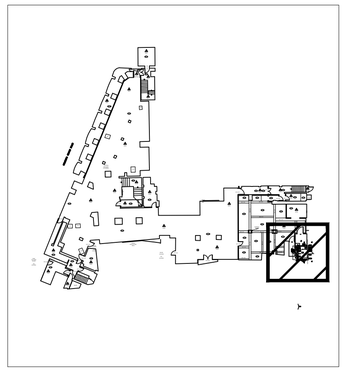

KEY PLAN

Revision	Date	Description	Signed	Checked
T1	24.08.18	TENDER ISSUE. LAYOUT UPDATED TO MATCH THYSSENKRUPP'S.	VS	TB
P2	20.09.17	ISSUED FOR COMMENTS	VS	TB
P1	04.09.17	ISSUED FOR COMMENTS	VS	TB

STATUS
TENDER ISSUE

Client
TJX EUROPE

Job
TK MAXX 118–120 CHARING CROSS RD LONDON WC2H OJR

Title
GOODS LIFT SHAFT AS PROPOSED AT GROUND FLOOR LEVEL

COPYRIGHT
The contents of this drawing may not be reproduced in whole or part without the prior written permission of **BARNARD & ASSOCIATES Ltd**

BARNARD & ASSOCIATES Ltd
Consulting Engineers
18 Northfields Prospect
Northfields, London, SW18 1PE
Tel No. 0208 874 9005
Fax No. 0208 870 7386
Email barnard@intonet.co.uk

Scale 1:10 @ A1 1:20 @ A3	Drg No.	Revision
Drawn VS 30.08.17	10054–21	T1
Checked TB	F140 issue02 17.05.09	