S:\2010\10054\CadEngineer\10054-20-(PROPOSED).dwg, 24/08/2018 12:48:29, DWG To PDF.pc3

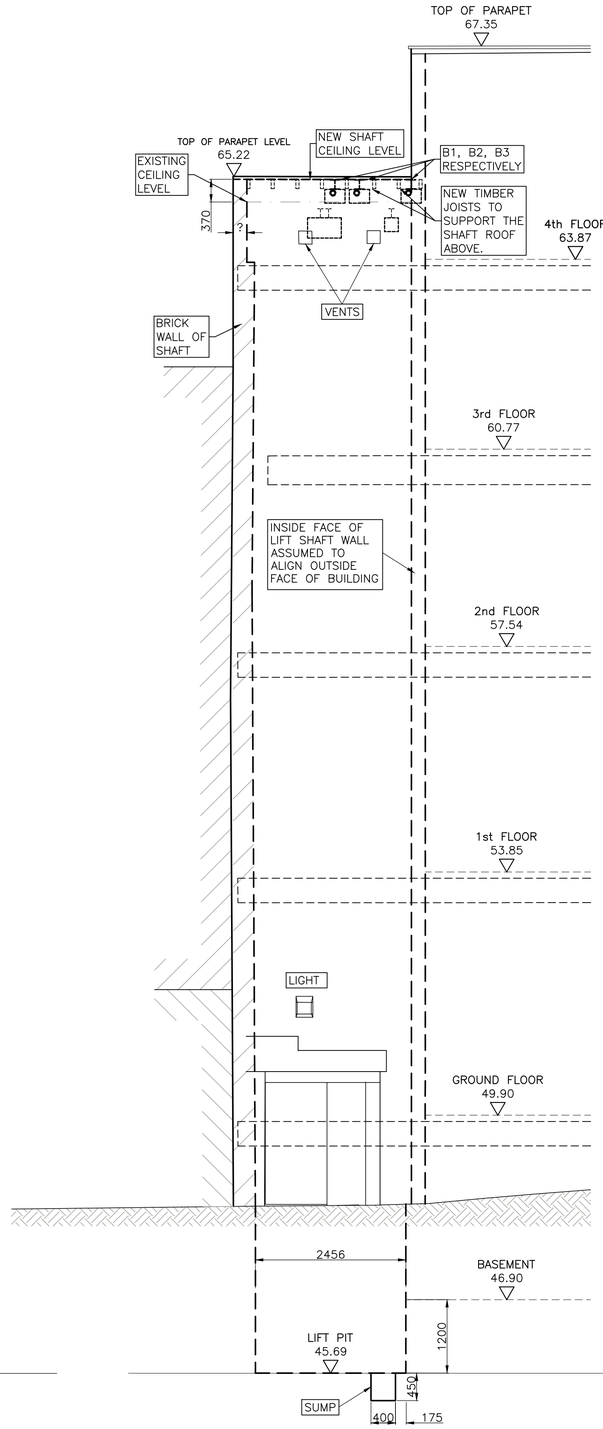

ELEVATION A–A

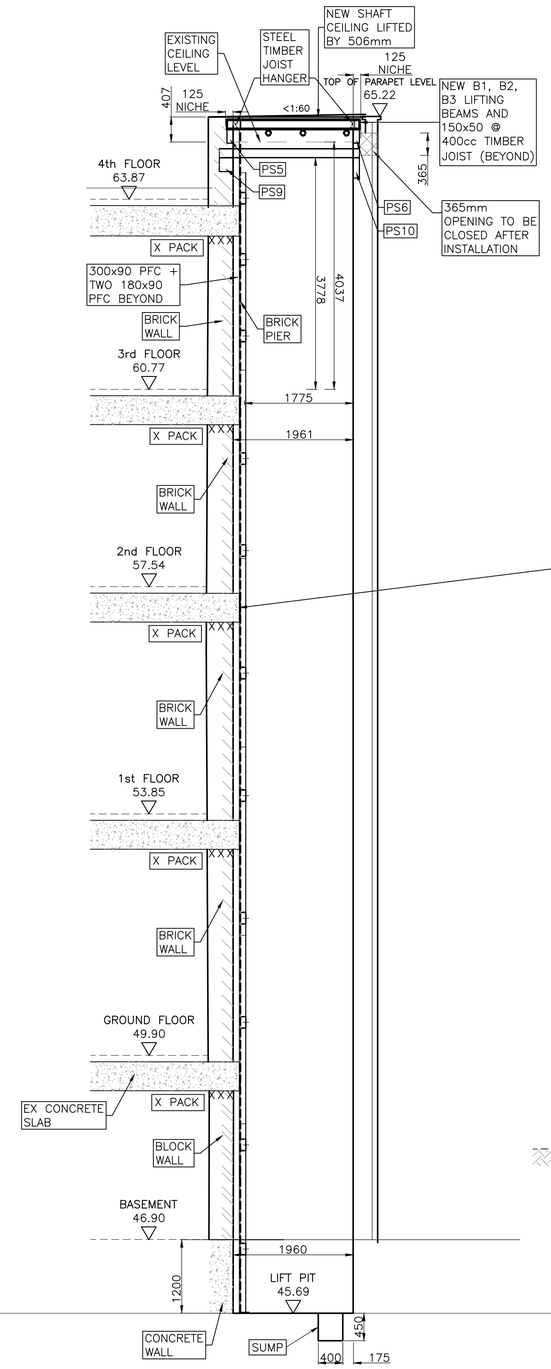

SECTION B–B

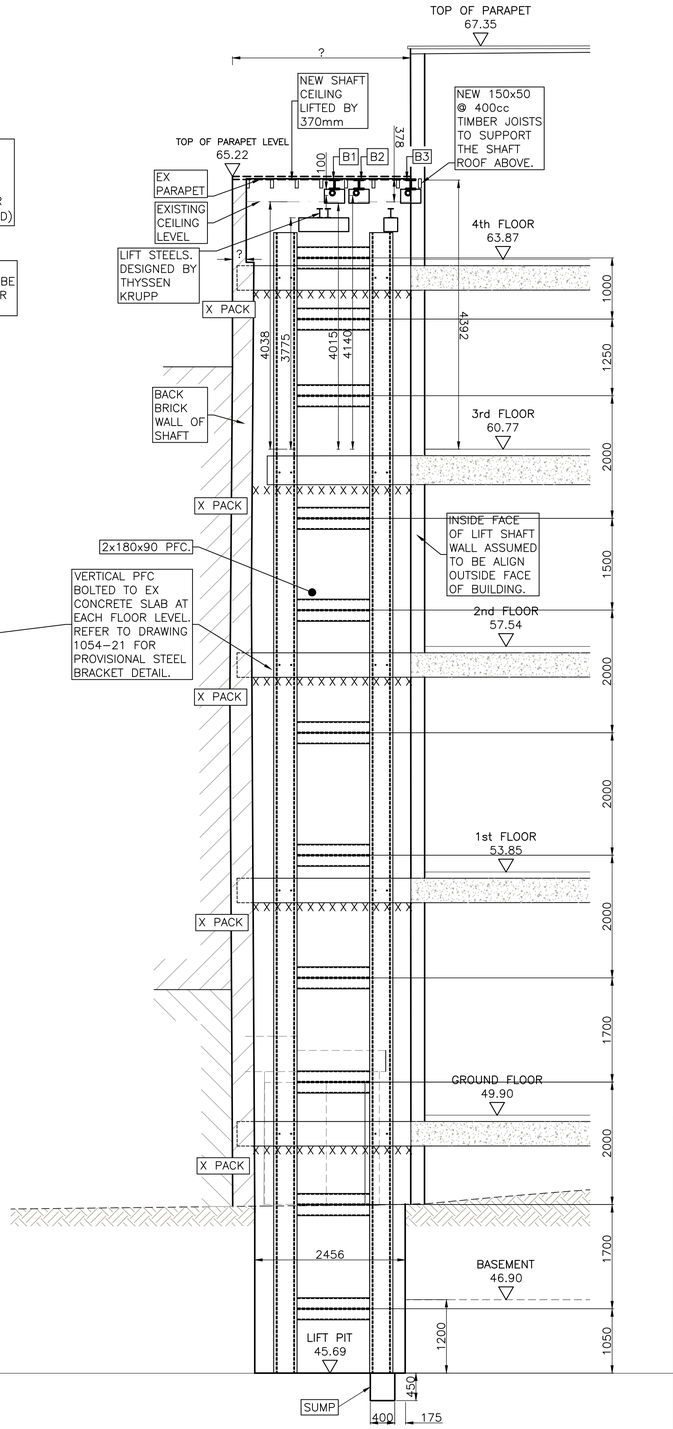

SECTION C–C

NOTES

1. THIS DRAWING IS TO BE READ IN CONJUNCTION WITH ALL RELEVANT OTHER DRAWINGS, DETAILS AND SPECIFICATIONS.
2. NO DIMENSIONS ARE TO BE SCALED FROM THIS DRAWING WITHOUT THE PRIOR PERMISSION OF THE ENGINEER.
3. ALL LEVELS AND SETTING OUT GIVEN ON THIS DRAWING ARE TO BE CONFIRMED ON SITE BY THE CONTRACTOR PRIOR TO COMMENCEMENT OF THE WORKS AND ANY DISCREPENCIES FORWARDED TO THE ENGINEER AS A MATTER OF URGENCY.
4. NOTE: EXACT LOCATION OF LIFT SHAFT IN RELATION TO MEASURE SURVEY SHOWN APPROXIMATELY (NOT PART OF ORIGINAL SURVEY).
5. PACK GAP BETWEEN UNDERSIDE BEAM OR SLAB AND TOP OF WALL WITH 1:3 CEMENT SAND DRY PACK. WHERE NOTED THUS:

   X X X X X X X X X X X X X X

   X PACK
6. SCAFFOLD TO BE ERECTED IN SHAFT AFTER STRIP OUT. STRUCTURAL SURVEY OF INSIDE BEAMS OF SHAFT AND PLUMB SURVEY TO BE COMPLETED. ANY REMEDIED WORKS IDENTIFIED TO BE UNDERTAKEN PRIOR TO STEEL FRAME ERECTION.
7. REFER TO LANDMARK ARCHITECTS DRAWING No 540/SK001 FOR DETAILS OF NEW ROOF COVERING AND FLASHING.
8. ALL NEW STEEL BEAMS TO BE SUPPORTED BY THYSSEN KRUPP LIFTING BEAM B1, B2, B3. SUPPLIED BY THYSSEN KRUPP BUT INSTALLED BY BUILDER.

Revision	Date	Description	Signed	Checked
T1	24.08.18	TENDER ISSUE. LAYOUT UPDATED TO MATCH THYSSENKRUPP'S.	VS	TB
P4	12:02:18	UPDATED TO THYSSENKRUPP'S DRAWING 594597–943985/B	VS	TB
P3	20.09.17	ISSUED FOR COMMENTS	VS	TB
P2	05.09.17	ISSUED FOR COMMENTS	VS	TB
P1	04.09.17	ISSUED FOR COMMENTS	VS	TB

STATUS

TENDER ISSUE

Client

TJX EUROPE

Job

TK MAXX 118–120 CHARING CROSS RD LONDON WC2H OJR

Title

GOODS LIFT SHAFT AS PROPOSED SECTIONS A–A, B–B, C–C

COPYRIGHT
The contents of this drawing may not be reproduced in whole or part without the prior written permission of **BARNARD & ASSOCIATES Ltd**

BARNARD & ASSOCIATES Ltd
Consulting Engineers
18 Northfields Prospect
Northfields, London, SW18 1PE
Tel No. 0208 874 9005
Fax No. 0208 870 7386
Email barnard@intonet.co.uk

Scale	Drg No.	Revision
1:50 @ A1 1:100 @ A3	10054–26	T1
Drawn VS 30.08.17		
Checked TB	F140 issue02 17.05.09	