Rev.	Date	By	Chk.	App.	Description
-	14.03.19	JV	GS	DG	Planning Discharge of Condition 3 c

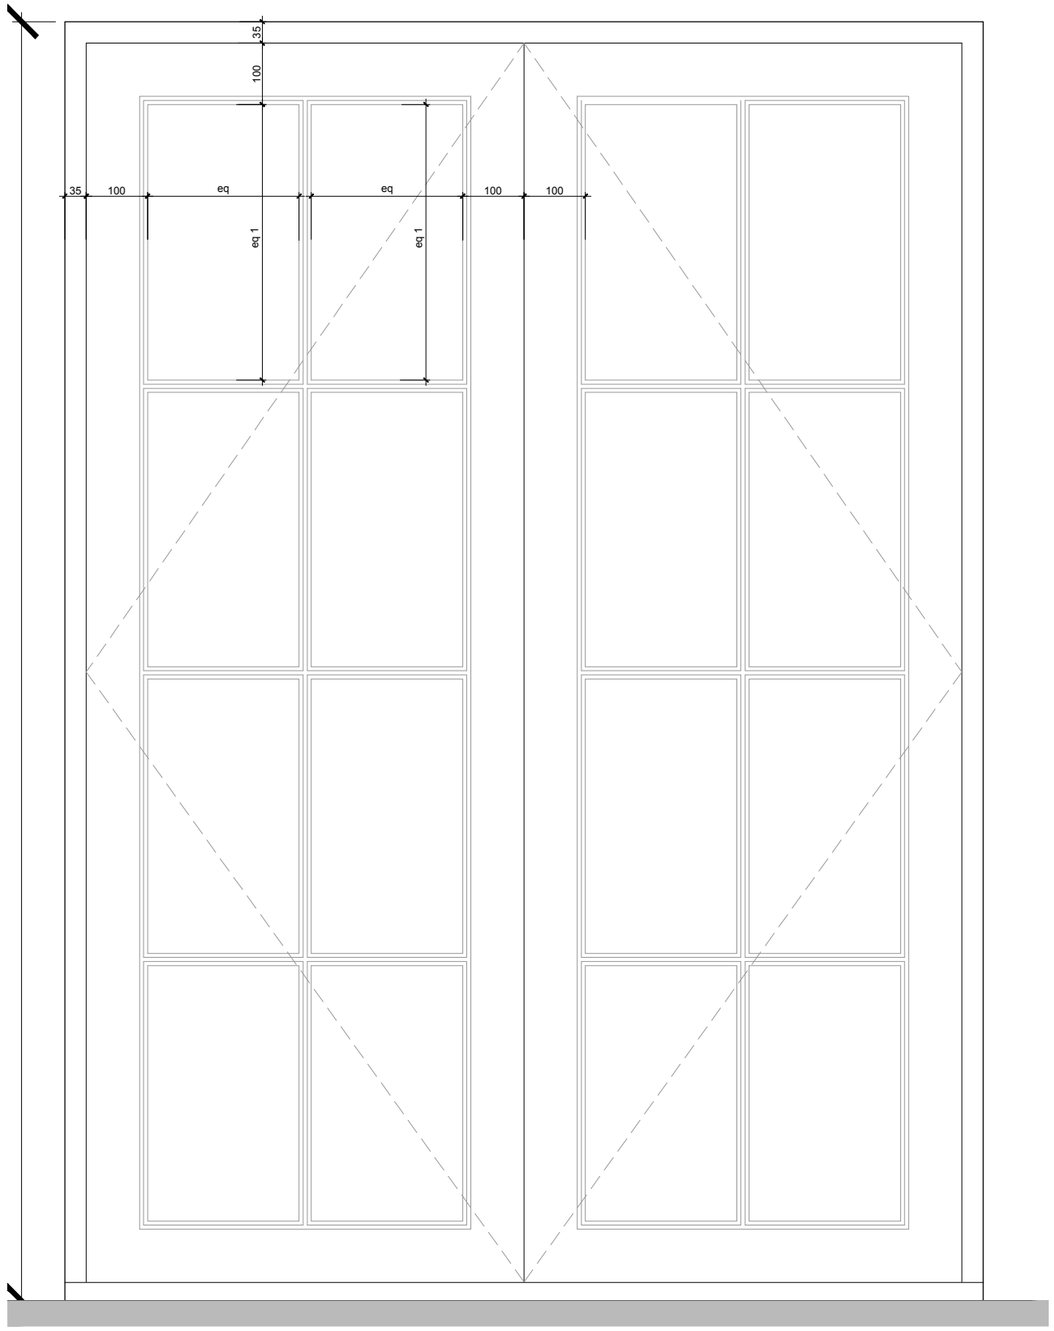

1 Proposed Rear Door Elevation
1:10

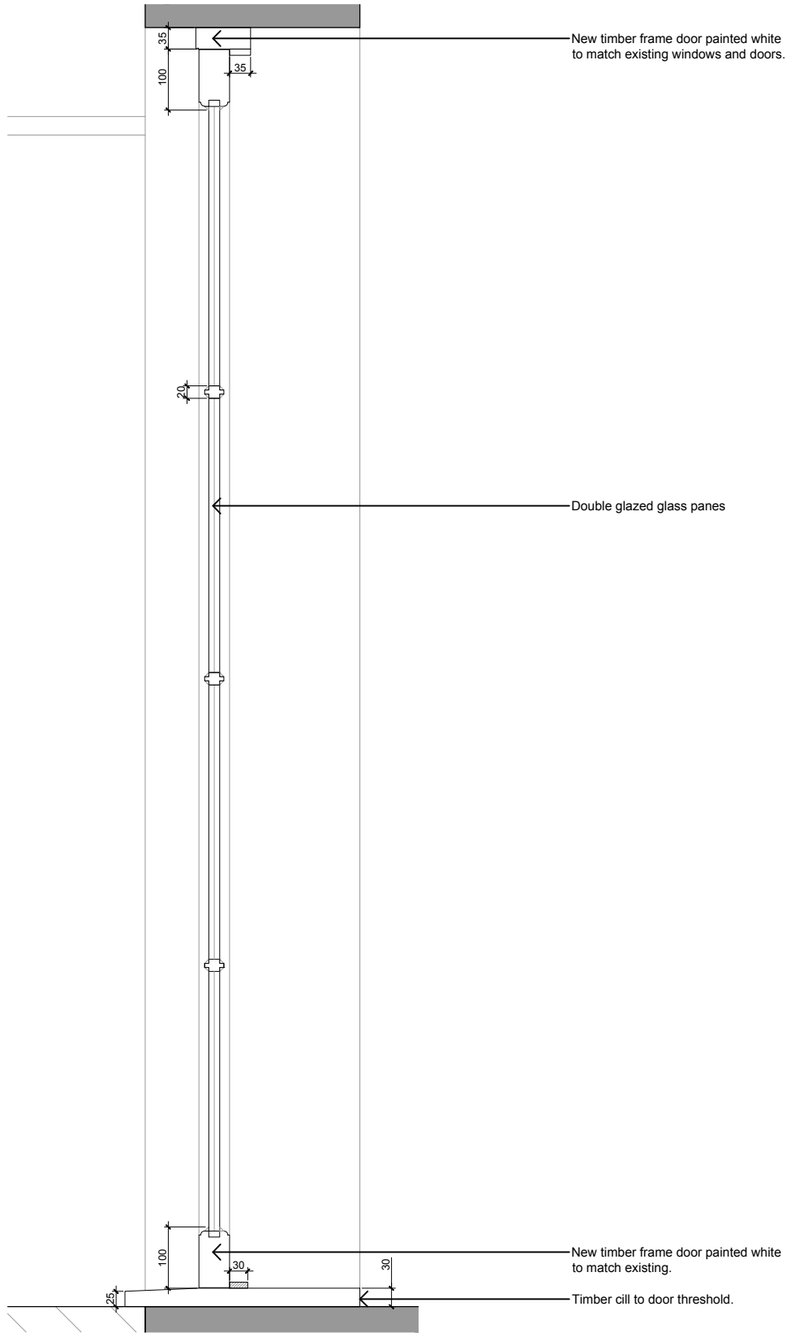

2 Proposed Rear Door Section
1:10

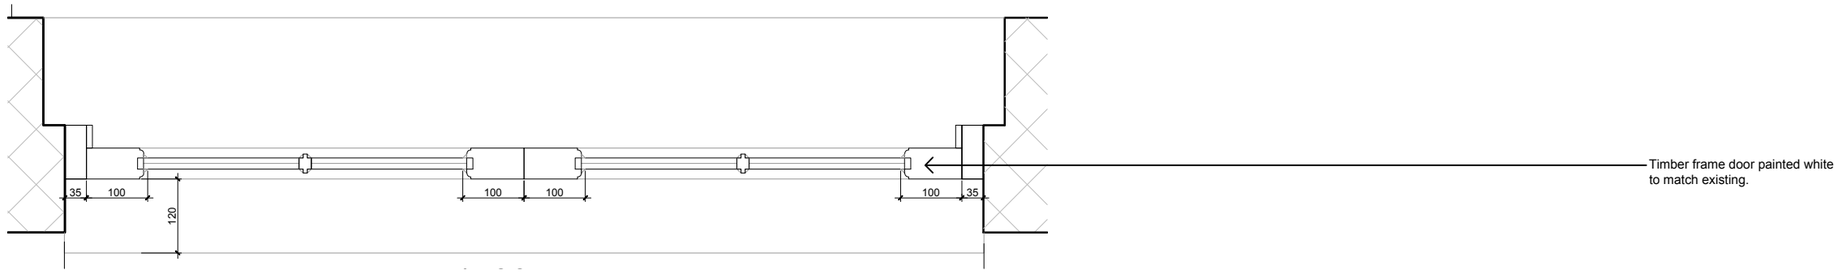

3 Proposed Rear Door Plan
1:10

0 0.5m

Hawstock LLP
Studio IQ, Cliff Road Studios
Cliff Road, London NW1 9AN
tel +44(0)20 7267 7676
info@hawstock.com
www.hawstock.com

Client:
Mr. D. Brooks

Job Title:
60 Delancey Street

Drawing Title:
Proposed Rear Door Details (ND.B01)
Rear Elevation

Job / Dwg No / Rev.			
1153	3002	-	

Drawn:	Checked:	APPR:	Date:
JV	GS	DG	14.03.2019

Drawing status: Planning
Do not scale from this drawing. Check all dimensions on site before ordering.

Scale(s):
1:10@A3