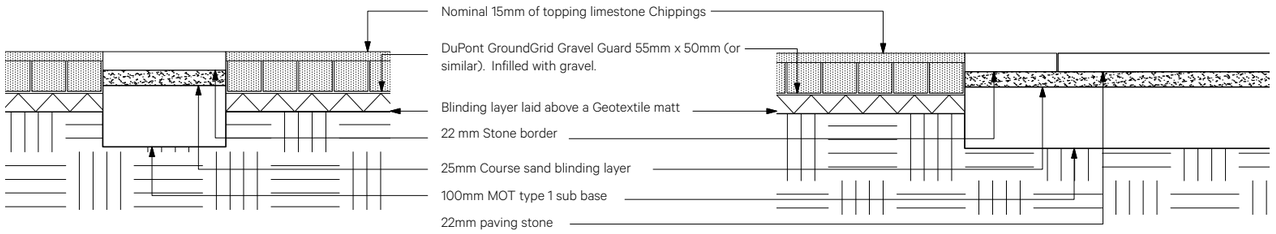

1 Landscape Details 01 & 02
Scale 1:5

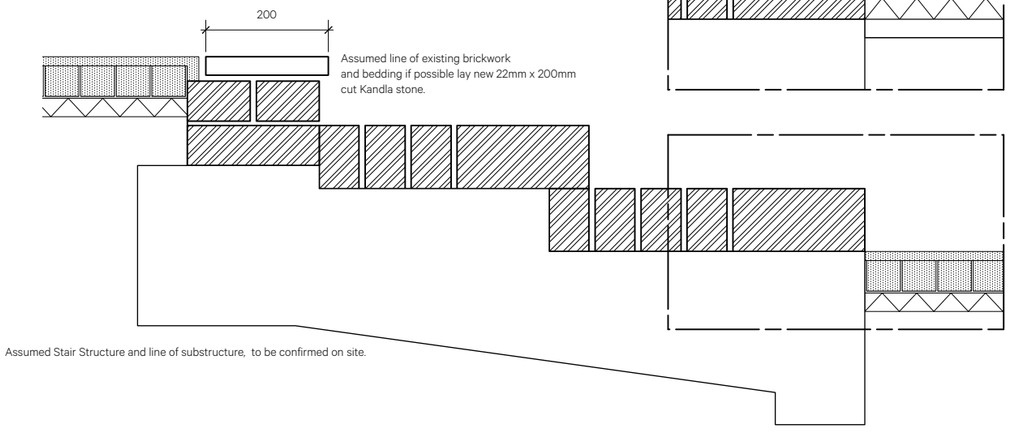

2 Landscape detail 03
Scale: 1:5

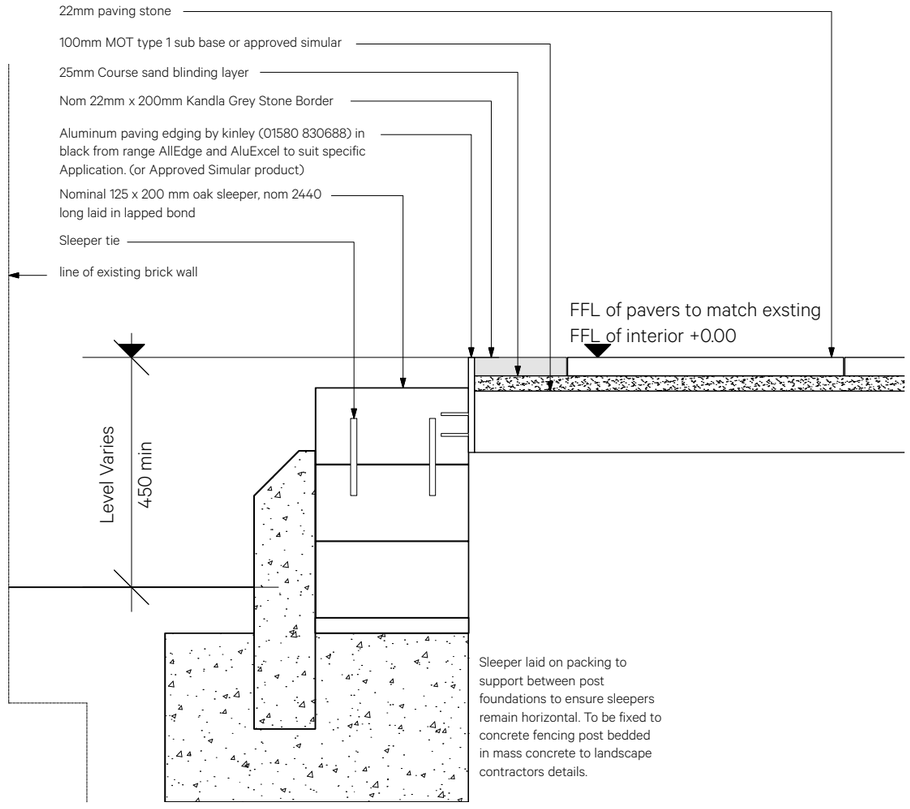

3 Landscape Details 04
Scale: 1:5

Revision	Date	Amendment	Notes
P1	06.03.2019	First Issue	

NO DIMENSIONS ARE TO BE SCALED FROM THIS DRAWING. THE CONTRACTOR/MANUFACTURER IS RESPONSIBLE FOR CHECKING ALL DIMENSIONS AND QUERYING ANY DISCREPANCIES. THIS DRAWING IS THE PROPERTY OF BDA ARCHITECTS LTD. COPYRIGHT IS RESERVED BY THEM AND THE DRAWING IS ISSUED ON CONDITION THAT IT IS NOT COPIED, REPRODUCED, RETAINED OR DISCLOSED TO ANY UNAUTHORISED PERSON, EITHER WHOLLY OR IN PART, WITHOUT WRITTEN CONSENT.

Client: Mrs and Mr Strobel
Project: 5 Gainsborough Gardens
Drawing: Proposed Landscape Deails

Scale: 1:50@ A1/1:100@A3
Date: April 2018
Drawn: BT

Project Nº: 785
Drawing Nº: 785_A_303
Revision: P1

Burwell Deakins
info@burwellarchitects.com
www.burwellarchitects.com
Unit 0.01
California Building
London SE13 7SF
+44 (0) 2083 056010
First Floor
6 Southernhay
West Exeter EX1 1JG
+44 (0) 1392 423981