PLANNING

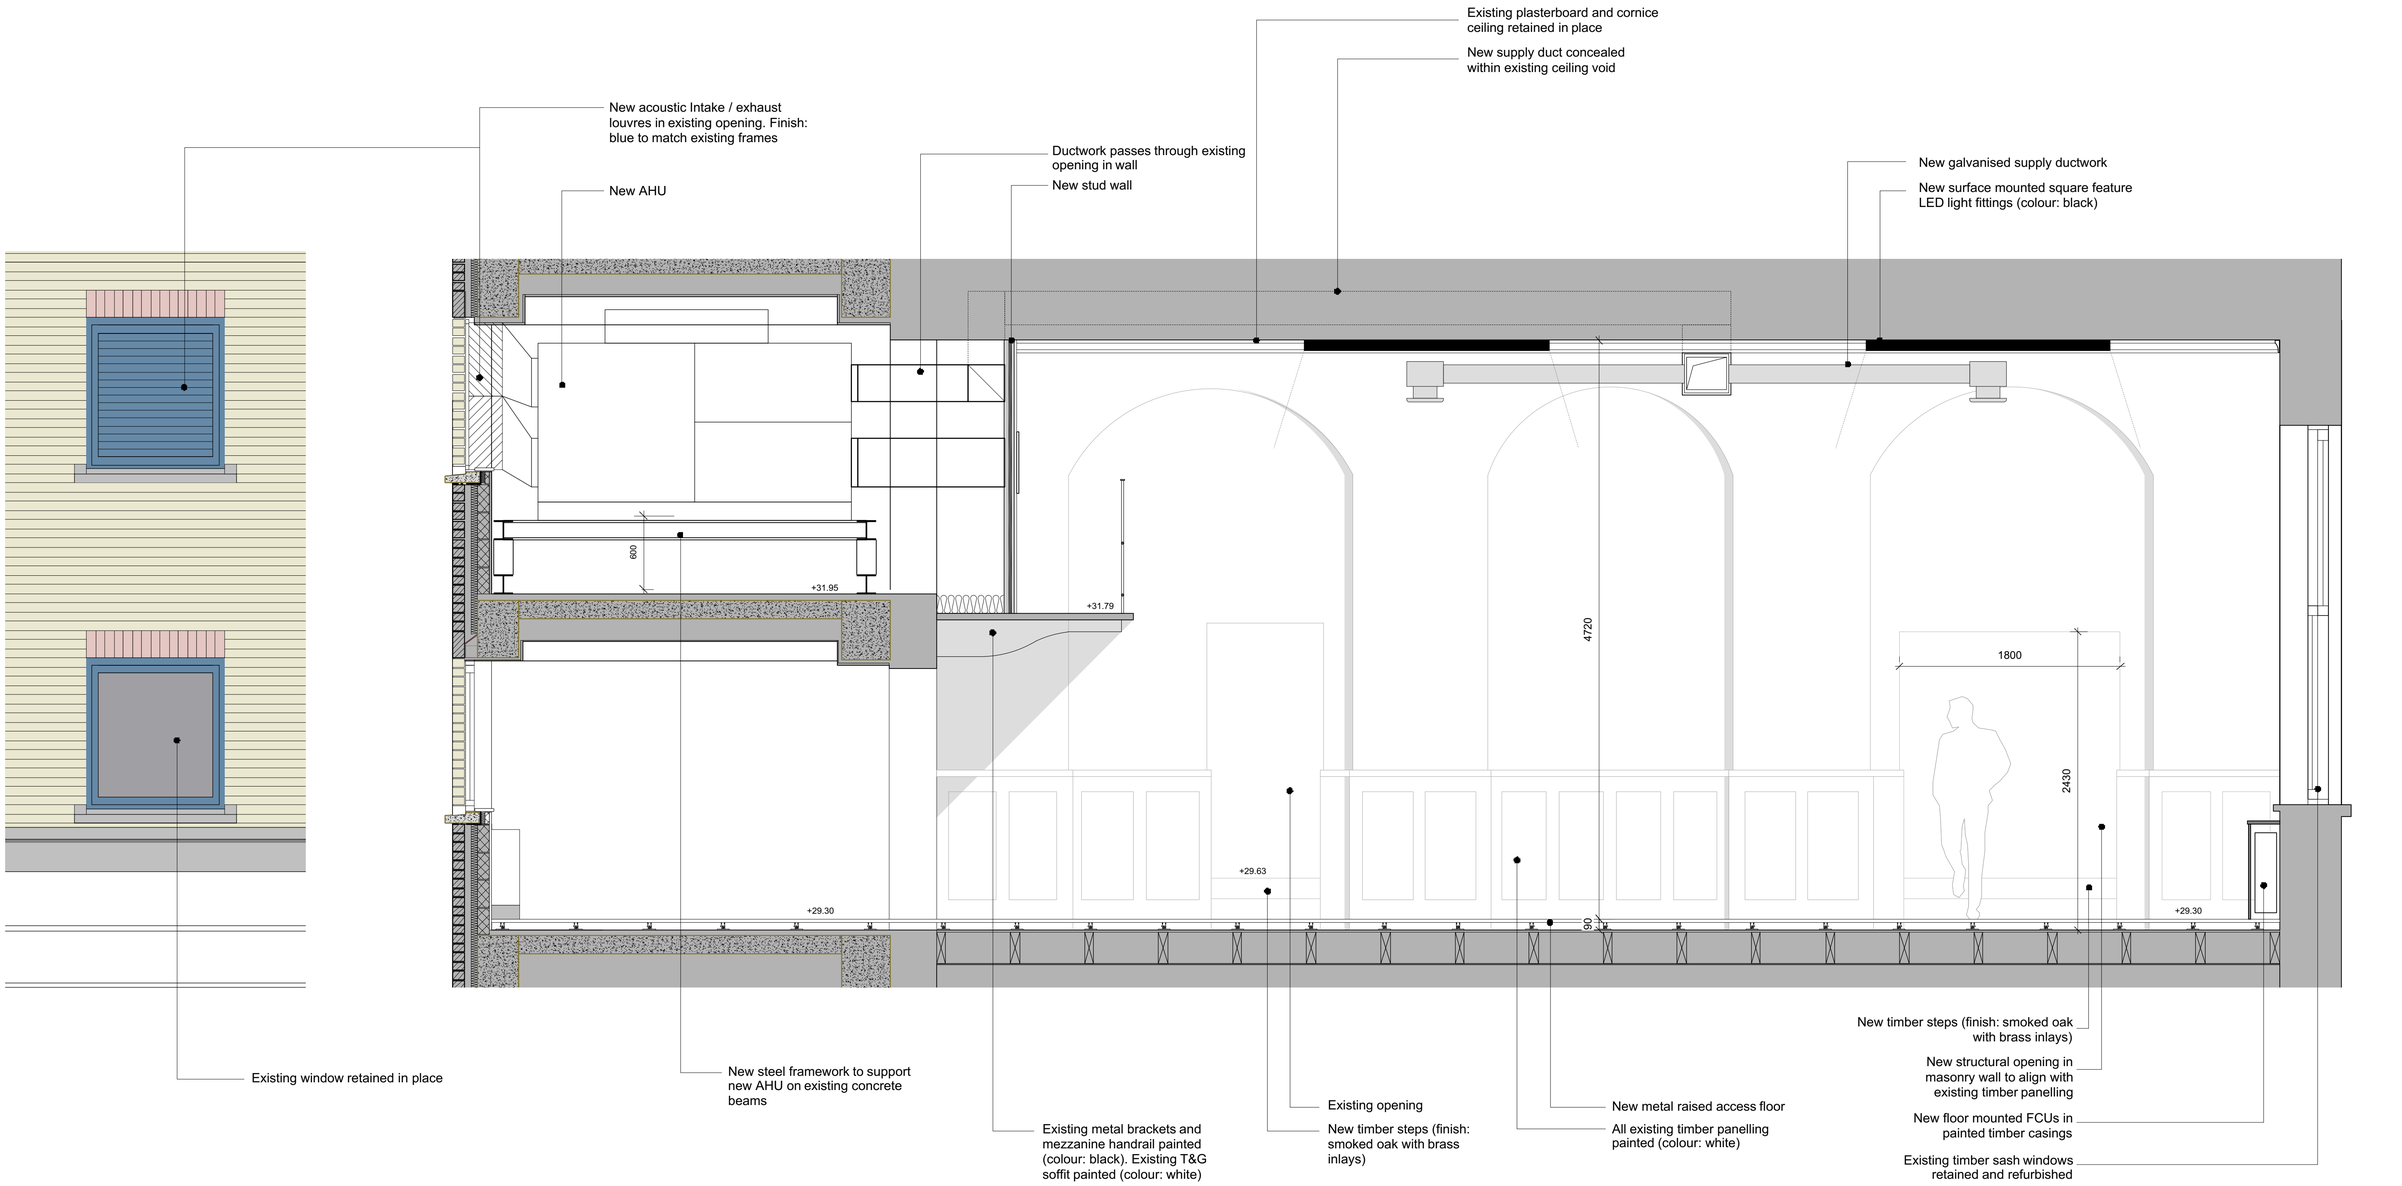

1 Proposed Section AA and detailed window elevation
Scale: 1:25

0 2 3 4 M

NOTES:-
- All dimensions to be checked on site prior to commencement of any works, and/or preparation of any shop drawings.
- Sizes of and dimensions to any structural or services elements are indicative only. See structural and service engineers drawings for actual sizes / dimensions.
- This drawing to be read in conjunction with all other Architect's drawings, specifications and other Consultants' information.
- All proprietary systems shown on this drawing are to be installed strictly in accordance with the Manufacturers/Suppliers recommended details.
- Any discrepancies between information shown on this drawing and any other contract information or manufacturers/suppliers recommendations is to be brought to the attention of the Architect.

Revision	Date	Amendment
PL1	23/01/19	Issued for Planning
PL2	11/03/19	Proposed mezzanine removed from design
-	-	-
-	-	-
-	-	-
-	-	-
-	-	-

Date January 2019		Project 183 Eversholt St - 1st Floor	Job Ref. 322 EVR
Scale 1:25 @A1	Drawn CN	Check DP	Title Proposed Section AA
Status Planning		Client Ref -	Drwg. no. 322(PL)311
			Rev. PL2

Architect
Hale Brown Architects Ltd. Unit 2.01 Chester House, Kennington Park, 1-3 Brixton Rd, London SW9 6DE **T:** 020 8977 6946 **E:** mail@halebrown.com **W:** www.halebrown.com

halebrown
architects