Arbol EuroConsulting Ltd.

1 Landford Close Rickmansworth WD3 1NG
Mobile: 07884426671

11 Briardale Gardens NW3
Tree Constraints Plan

SCALE :	DATE :
1:200 @ A3	3/22/2019

MAP FILENAME : 101 351

Pear Technology Services Ltd. Email info@peartechnology.co.uk
Maps based on Ordnance Survey MasterMap or 1:25000 Mid-scale data
with the permission of the Controller of HMSO. © Crown Copyright

N

The original of this drawing was produced in colour - a monochrome copy should not be relied upon

5m 10m 15m

SCALE BAR

NOTES
1. The proposed rear extension and rear boundary shed/storage are brown cross-hatched.
2. Rear garden also to be cleared and re-landscaped.

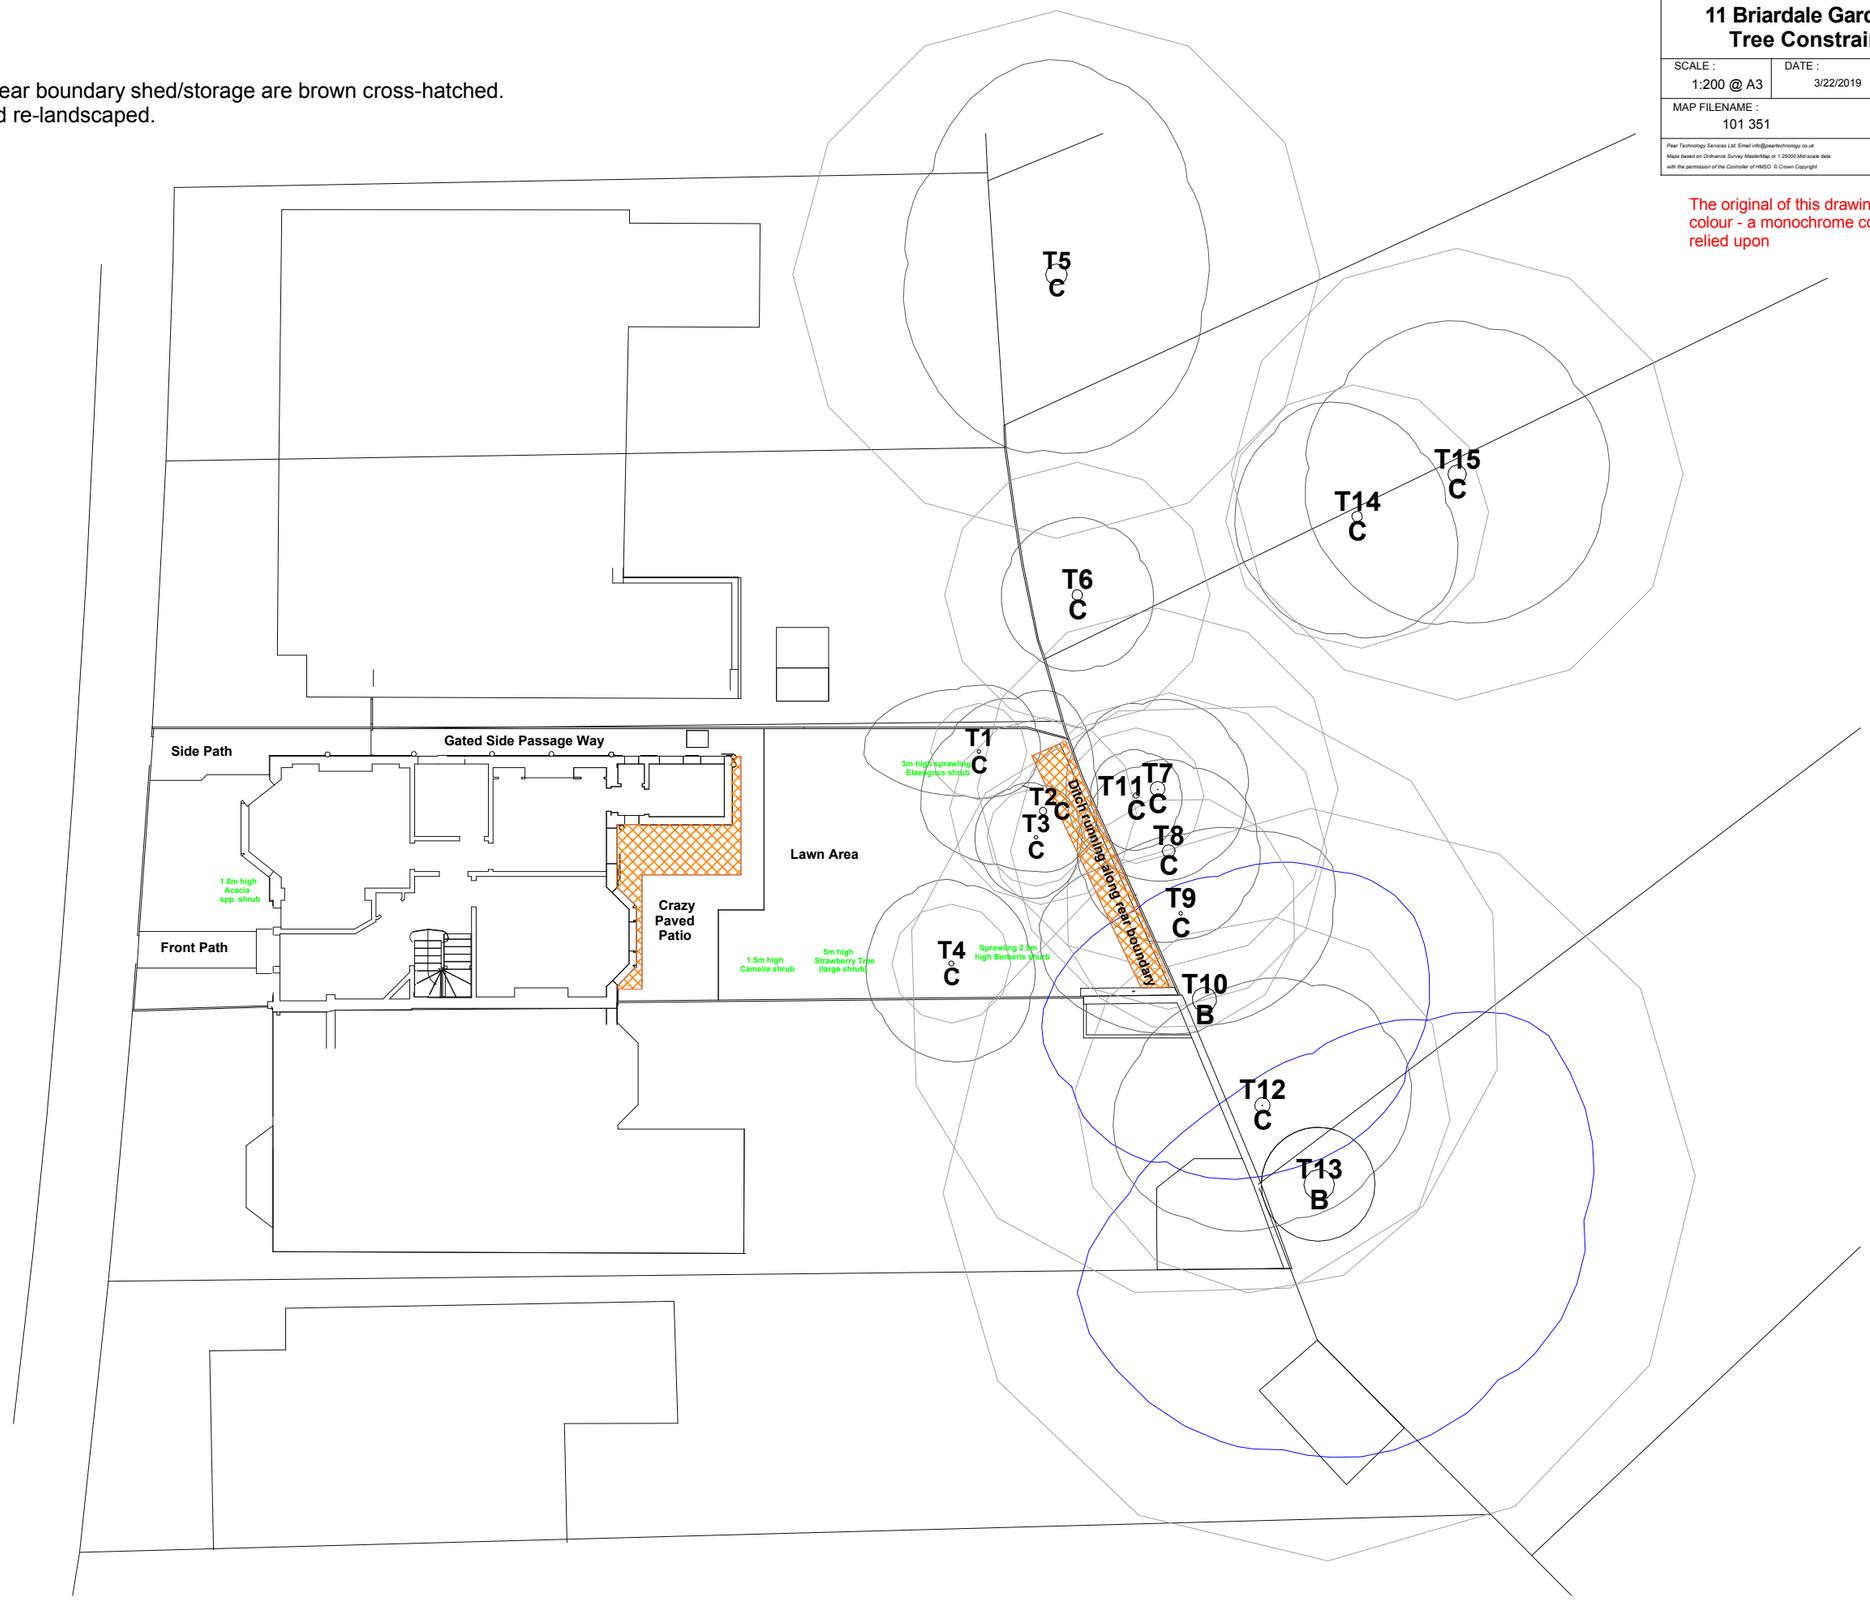

KEY

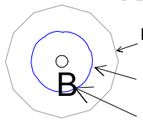

Root Protection Area (RPA)

Crown Spread

BS: 5837 Retention Grade