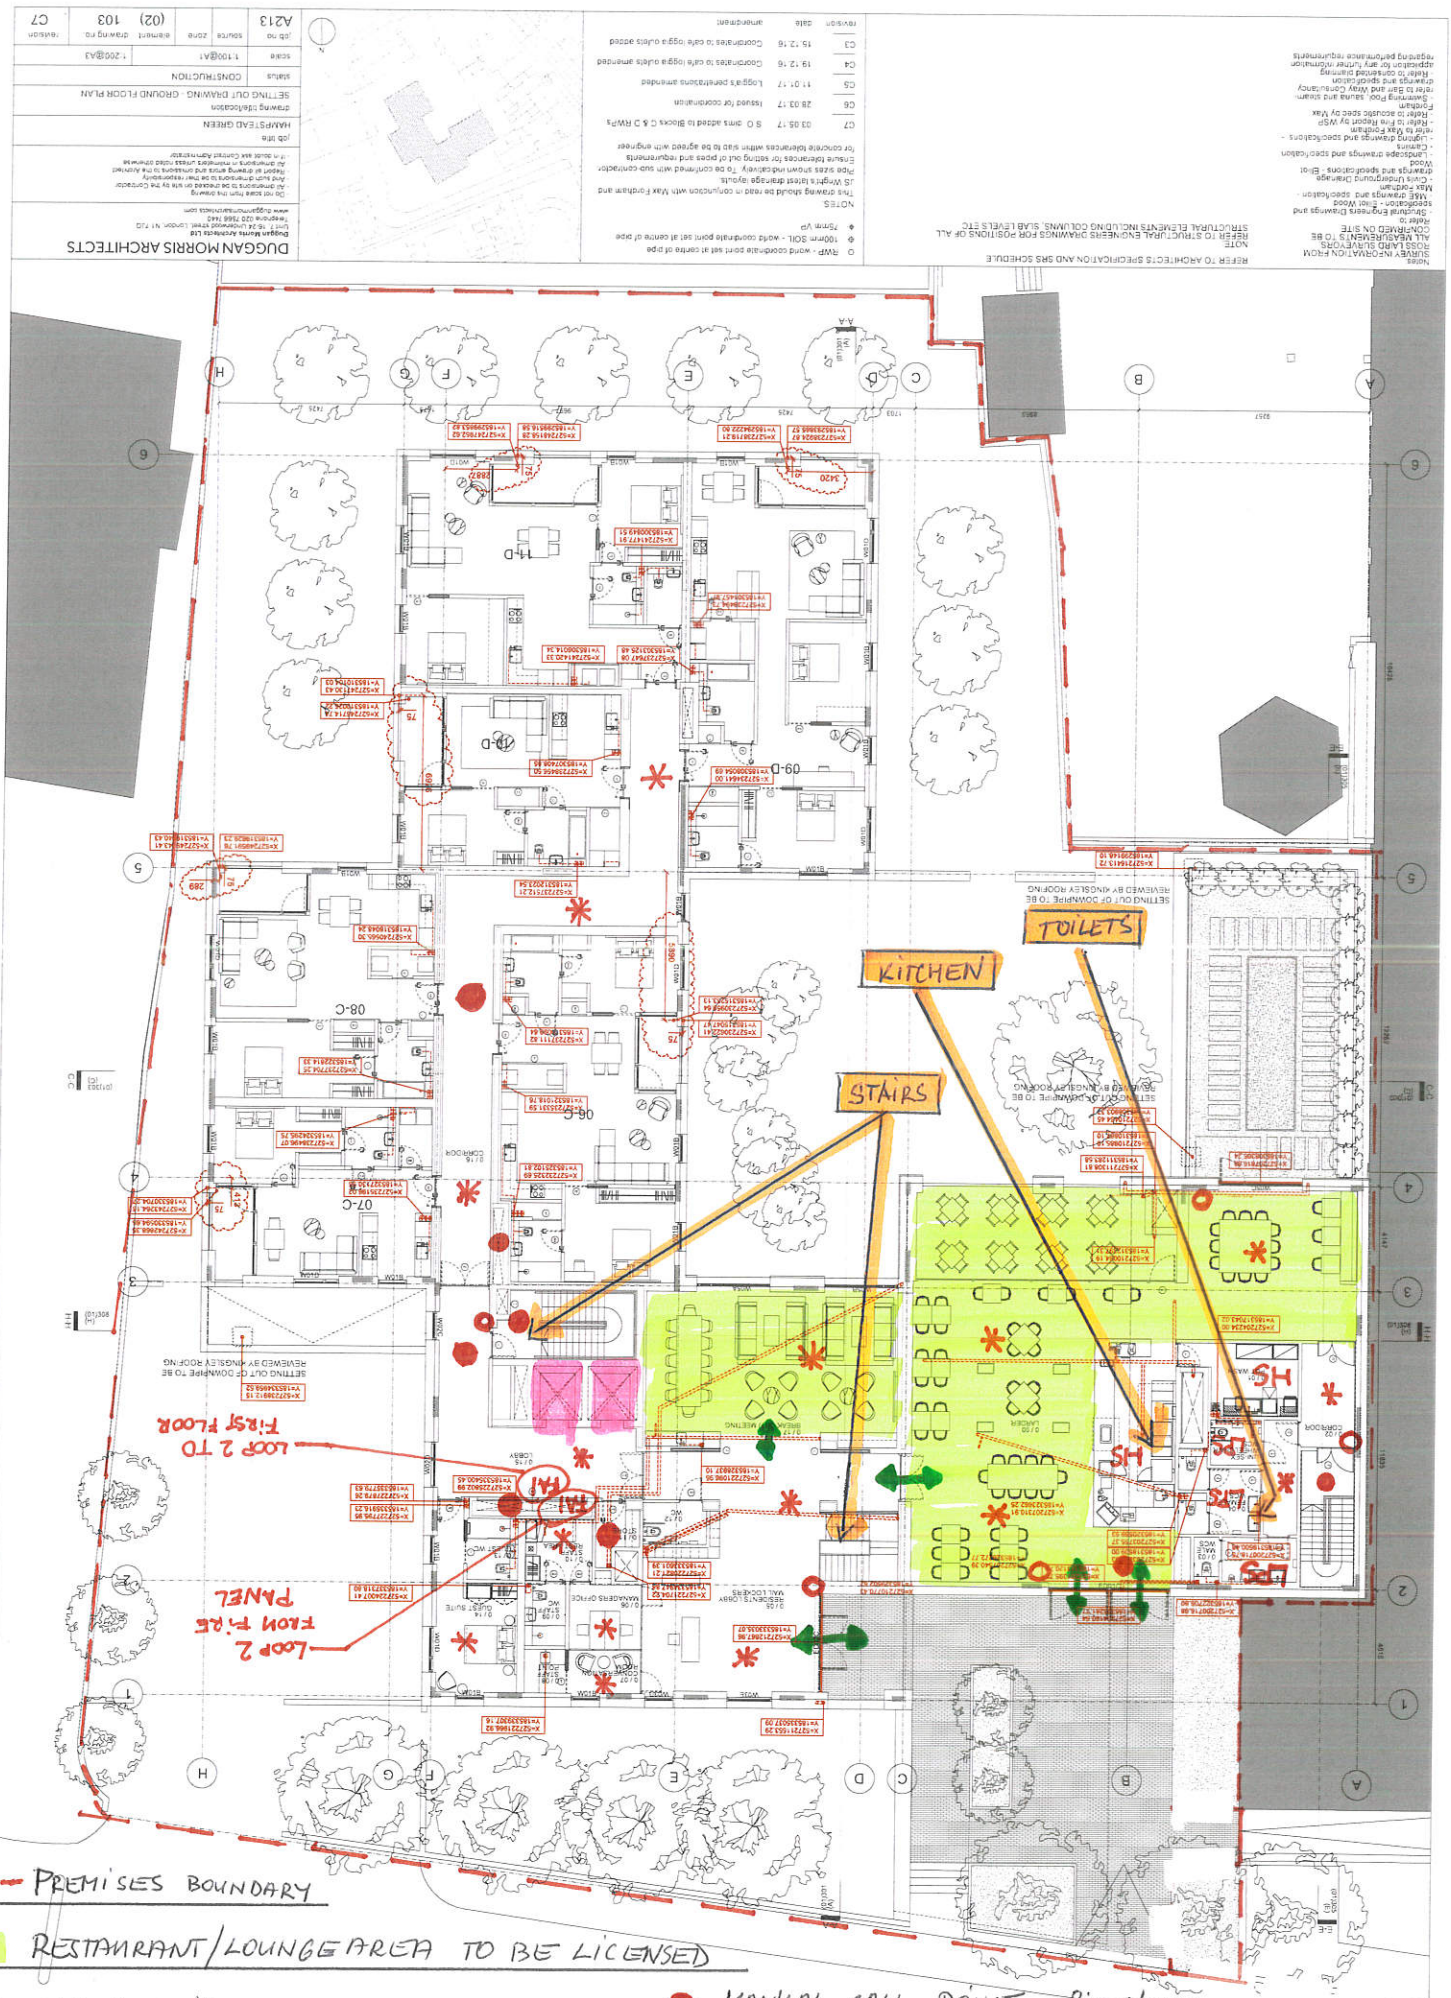


PREMISES BOUNDARY

RESTAURANT/LOUNGE AREA TO BE LICENSED

LIFTS x2

ENTRY/EXIT INCL. FIRE EXITS

FAI FIRE ALARM INTERFACE

FAP - LOCATED ON LOWER GROUND FLOOR

MANUAL CALL POINT - fire alarm

OPTICAL DETECTOR WITH BEACON & SOUNDER - fire alarm

OPTICAL DETECTOR WITH SOUNDER BASE - fire alarm

HS HEAT DETECTOR WITH SOUNDER

LPS SOUNDER WITH BEACON