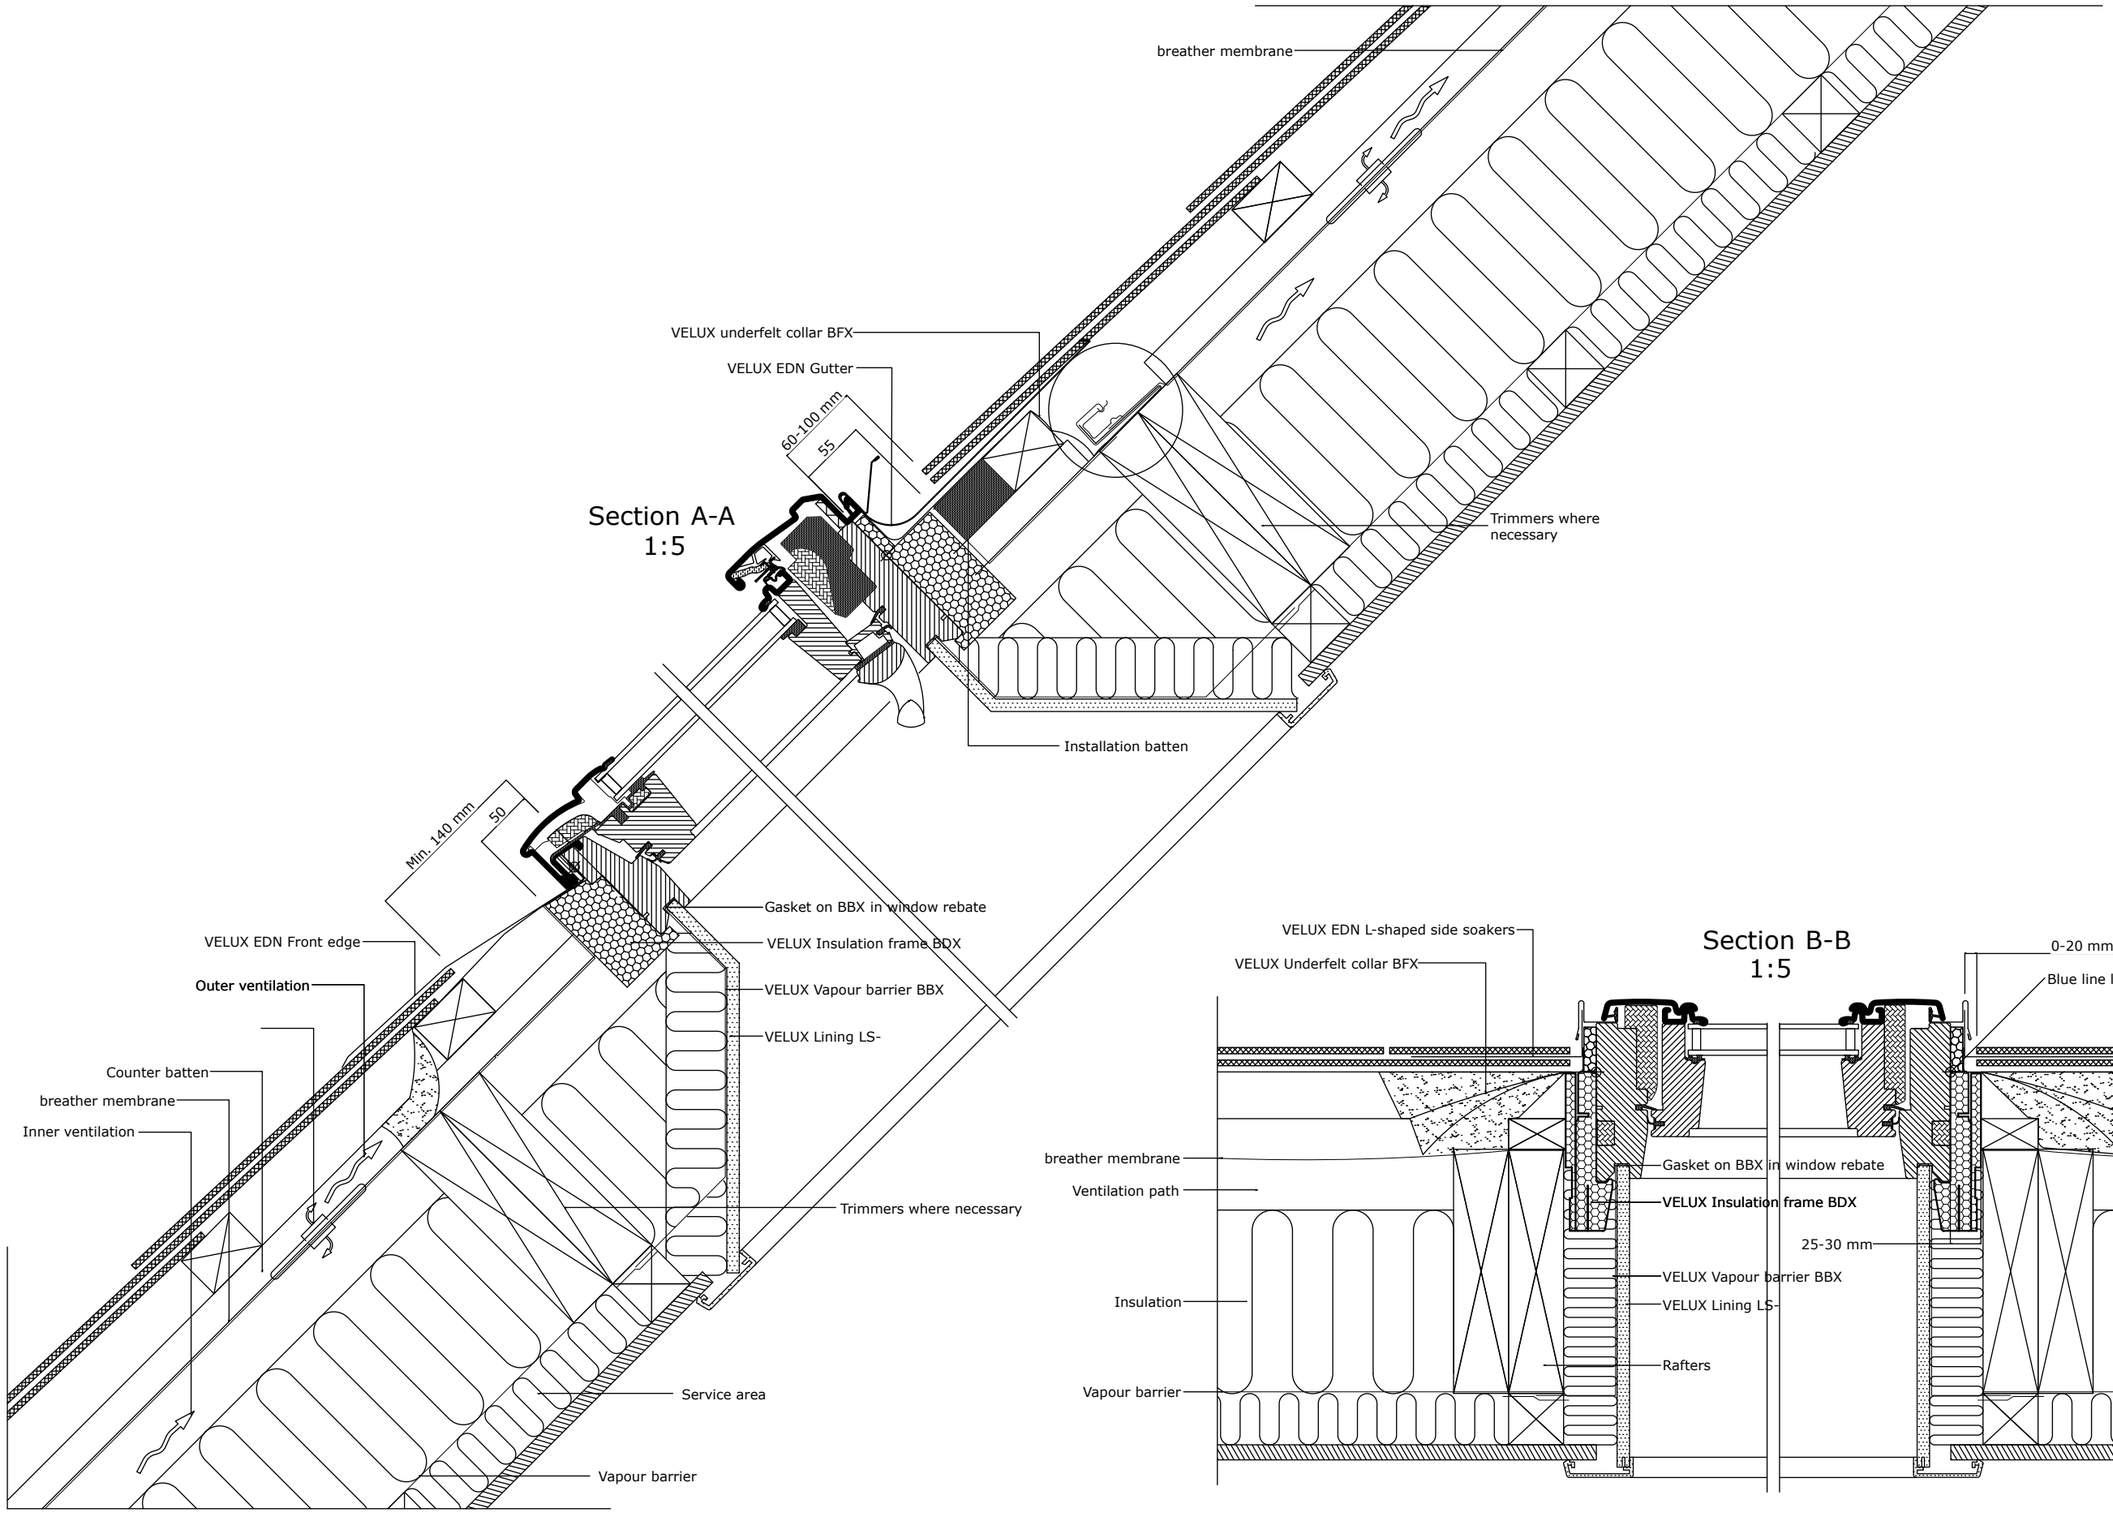

20 South Villas London NW1 9BS

1104 GGL single recessed install into natural slate

	File name:
Rev no:	**GGL-EDN-0114**
Rev date:	
Drawn:	Scale: **1:5 approx. @ A3**