FOR CONTINUATION REFER TO DRAWING No. P5-DES-001-00-DR-E-1003

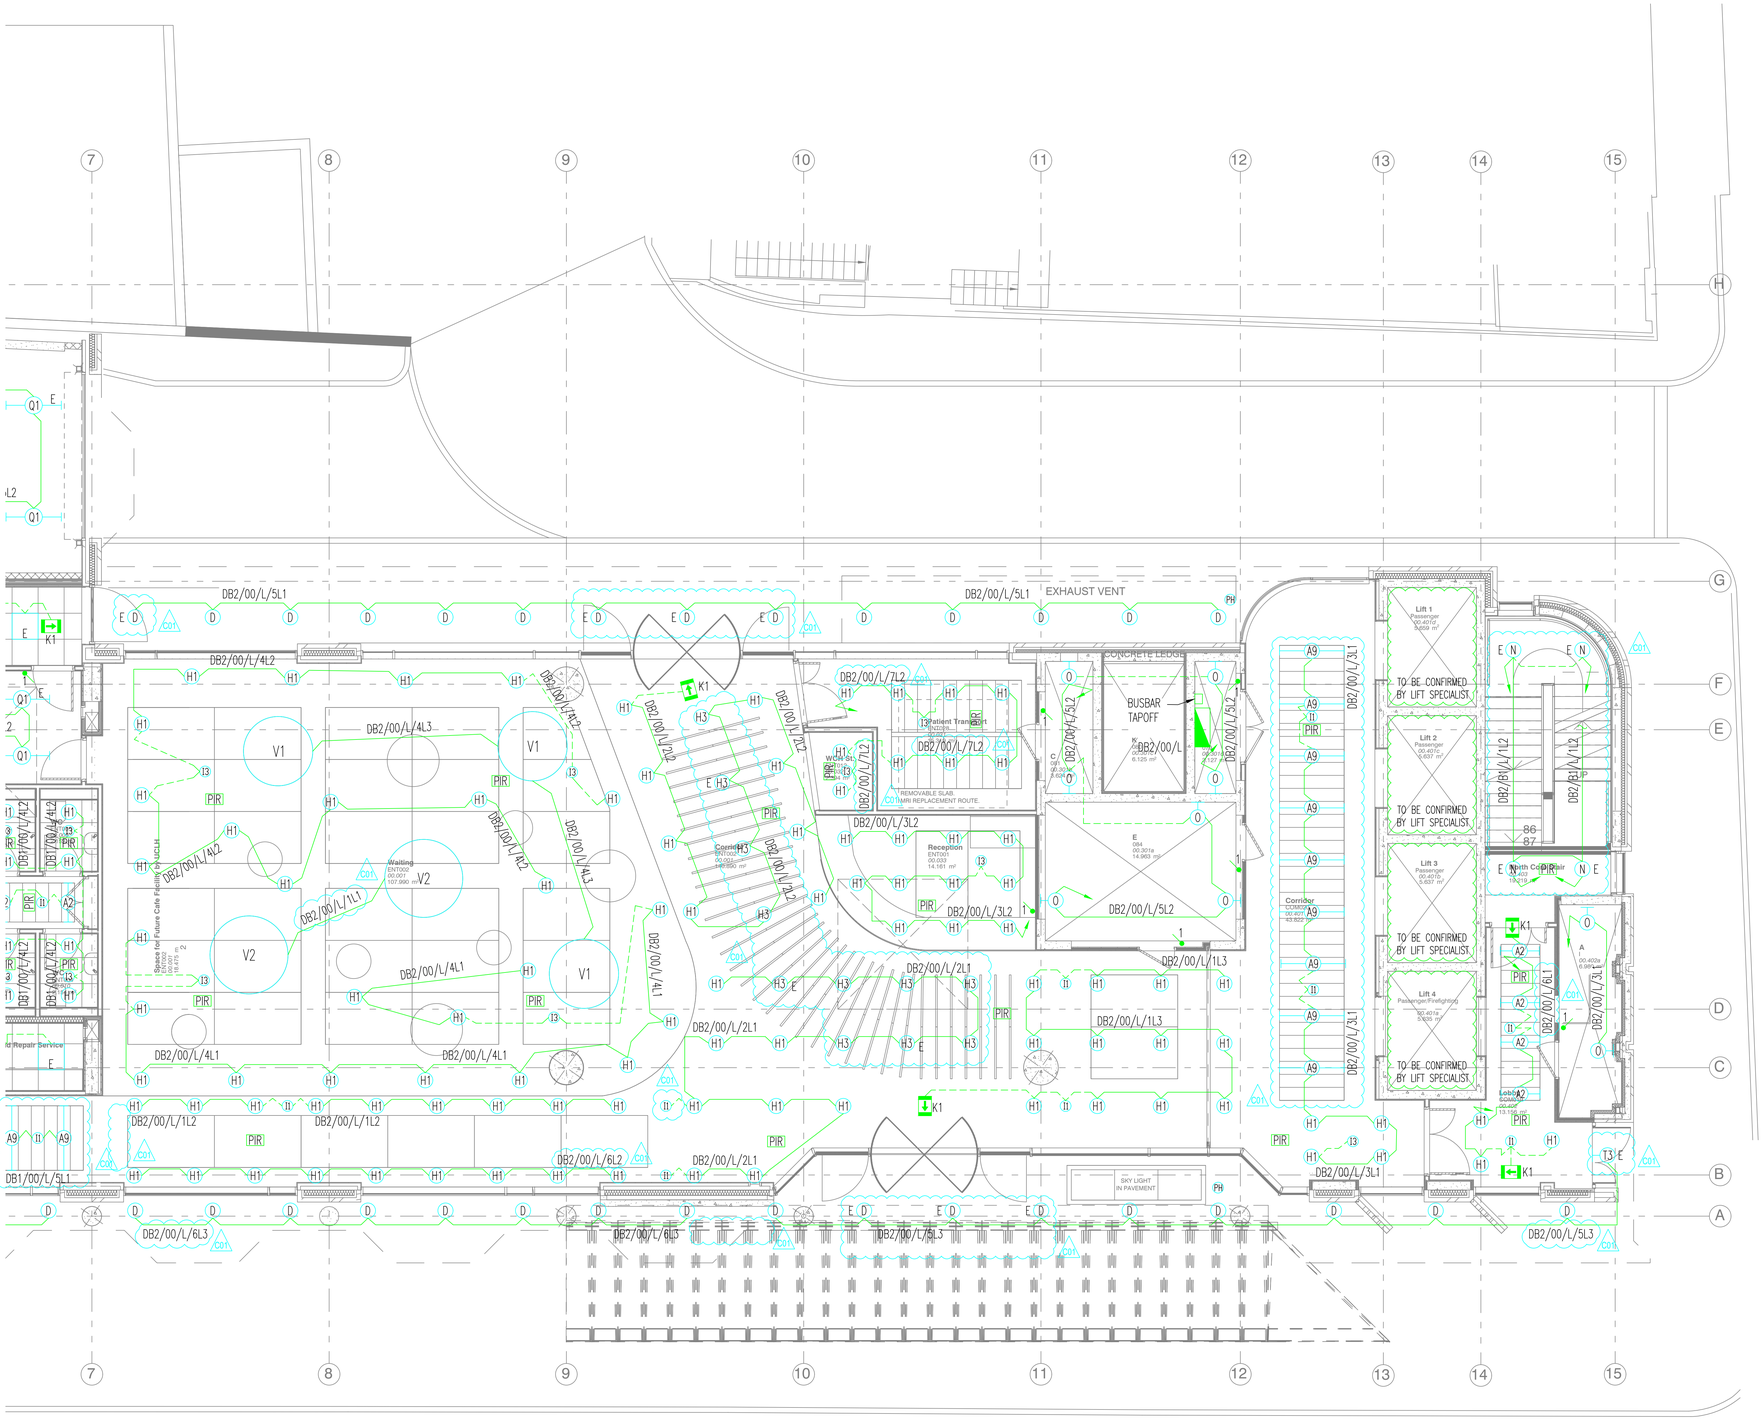

This drawing is the property of Dornan Engineering Ltd. Copyright is reserved by Dornan Engineering Ltd. and the drawing shall not be copied reproduced or otherwise used without the consent of Dornan Engineering Ltd.

NOTES

1. THIS DRAWING IS TO BE READ IN CONJUNCTION WITH ALL OTHER DRAWINGS, SPECIFICATIONS AND SCOPE OF WORKS.
2. THIS DRAWING IS TO BE READ FOR SERVICES INFORMATION ONLY.
3. ALL SIZES ARE IN MM.
4. DO NOT SCALE FROM THIS DRAWING. ALL DIMENSIONS TO BE VERIFIED FROM SITE MEASUREMENT PRIOR TO COMMENCING WORKS.
5. REFER TO LEGEND DRAWING No. P5-DES-000-XX-DR-E-0001.
6. ALL DETAILS TO BE CONFIRMED.
7. FINAL LOCATIONS AND QUANTITY OF ILLUMINATED EMERGENCY EXIT SIGNS TO BE AGREED WITH BCO.
8. REFER TO SEPARATE TECHNICAL SUBMISSION FOR LIGHTING CONTROL PHILOSOPHY.
9. REFER TO ARCHITECT'S C-SHEETS FOR POSITIONS OF LIGHT SWITCHES AND ILLUMINATED ROOM SIGNS IN CORRIDORS.
10. DUEL SUPPLIES TO CLINICAL SPACES OMITTED AS PER AGREED VE.
11. ALL EXTERNAL LIGHTING TO BE CONTROLLED BY PHOTOCELL, TIMER AND MANUAL OVERRIDE ADJACENT TO DISTRIBUTION BOARD.

C01

LEGEND

REFERENCE DRAWINGS

REV	DESCRIPTION	DATE	BY
C01	STAIRCASE CIRCUITING UPDATE. A6 CHANGED TO A9. IN CORRIDOR (02) TO SUIT D3/SK5330 CEILING TILE. EMERGENCY LIGHTING REVISED. COMMENTS INCORPORATED.	NOV 2018	Y.L.
P01	PRELIMINARY ISSUE	DEC 2017	M.A.

DORNAN

CLIENT

mace

PROJECT

UCLH - PHASE 5

TITLE

ELECTRICAL SERVICES
GROUND FLOOR - NORTH
LIGHTING LAYOUT

SAFETY, HEALTH AND ENVIRONMENTAL INFORMATION

READERS OF THIS DRAWING:
ALL EFFORTS HAVE BEEN TAKEN BY DSSR TO DESIGN OUT SIGNIFICANT HAZARDS WITHIN THE DESIGN RISK ASSESSMENT PROCESS. IT IS OUR OPINION THAT THE HAZARDS DETAILED BELOW CANNOT BE DESIGNED OUT BY US GIVEN THE CONTRAINTS OF THE BRIEF AND ARE HIGHLIGHTED SO THAT OTHER MEANS CAN BE DEVELOPED TO MITIGATE THE RESIDUAL RISKS IDENTIFIED.

NO SIGNIFICANT HAZARDS ASSOCIATED WITH THIS DRAWING

IT IS ASSUMED THAT A COMPETENT M&E CONTRACTOR OR USER WILL BE AWARE OF THE STANDARD FORESEEABLE RISKS ASSOCIATED WITH WORKING WITH THE TYPE OF SERVICES DETAILED WITHIN THIS DRAWING.

DISCIPLINE: ELECTRICAL		
STATUS: APPROVAL		
DRAWN BY: M.A.	CHECKED BY: A.D.	SIZE: A0
JOB No.: P5	SCALE: 1:50	DATE: 26/04/2018
DRAWING No.: P5-DES-001-00-DR-E-1004		REV.: C01