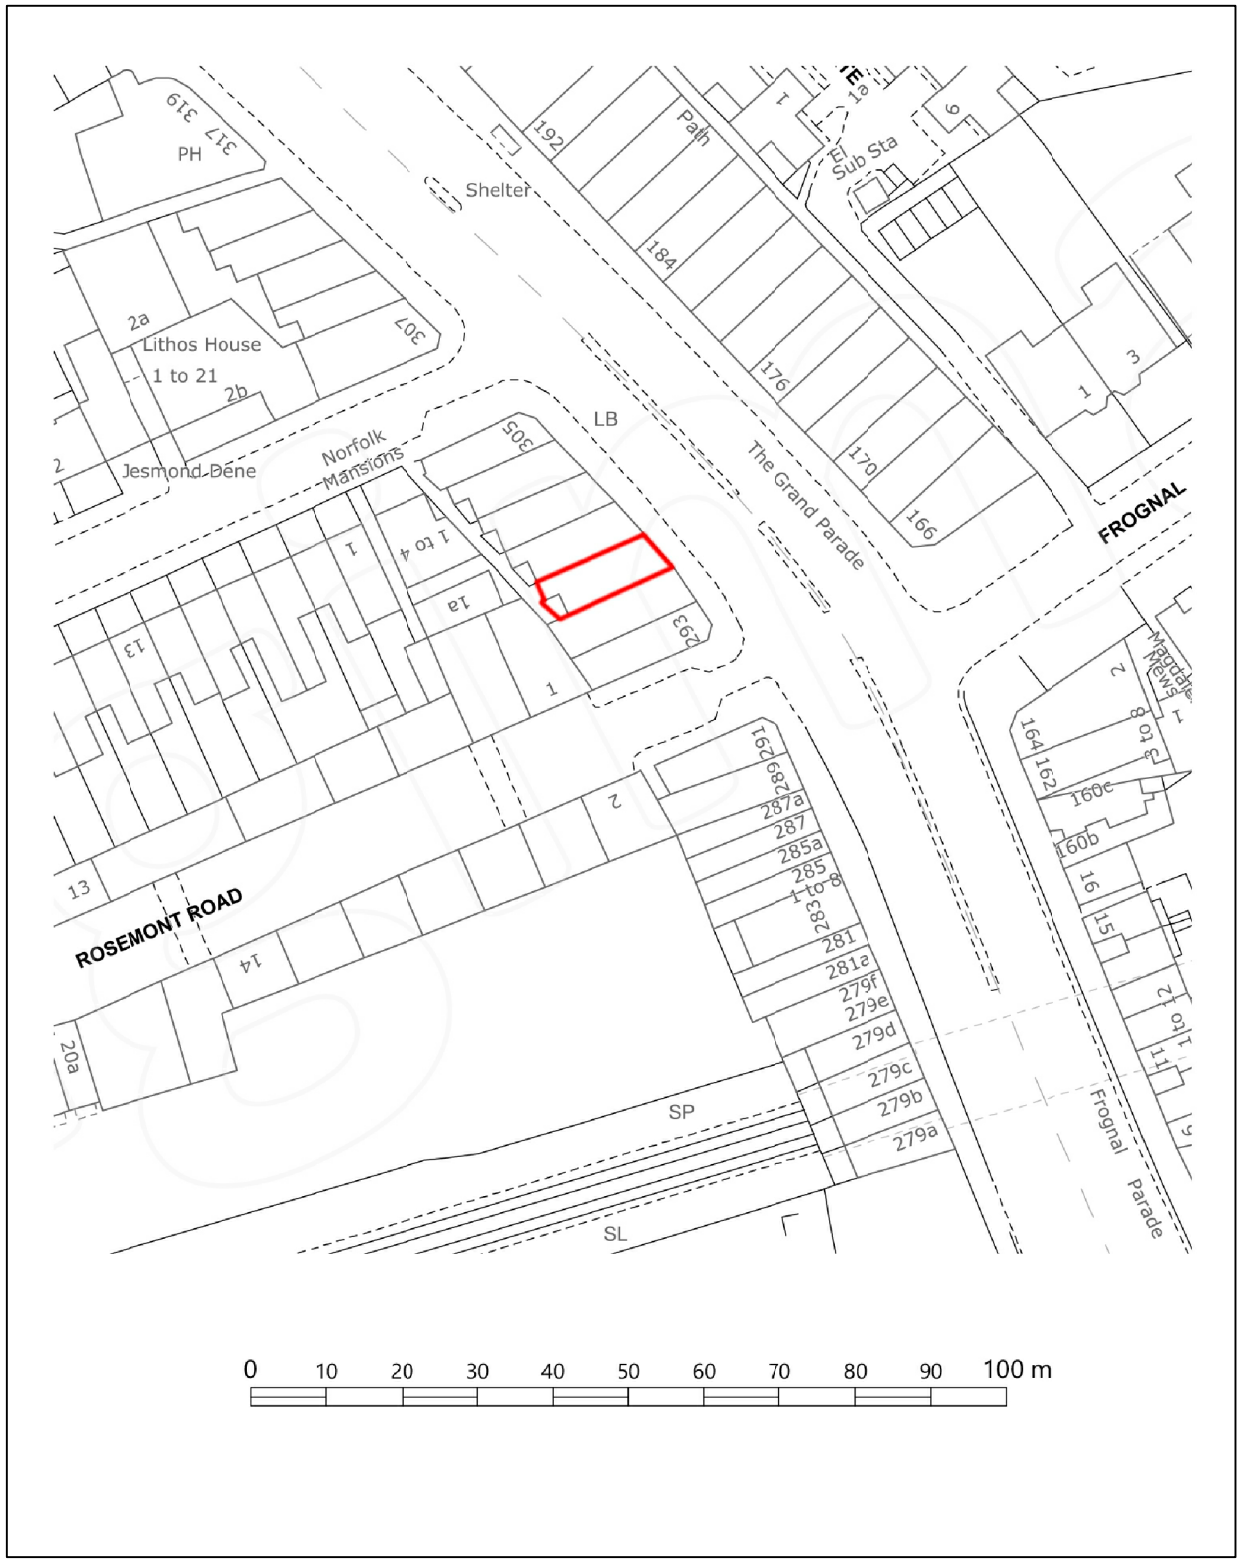

Brief: Proposal for change of use A1 to D1

Client: Mr Francois Awada

Address: 297 Finchley Rd, London, NW3 6DT

Drawing: Location Plan

Date: April 1, 2019

Scale: 1:1250@ A3

Notes:

www.logcreation.co.uk