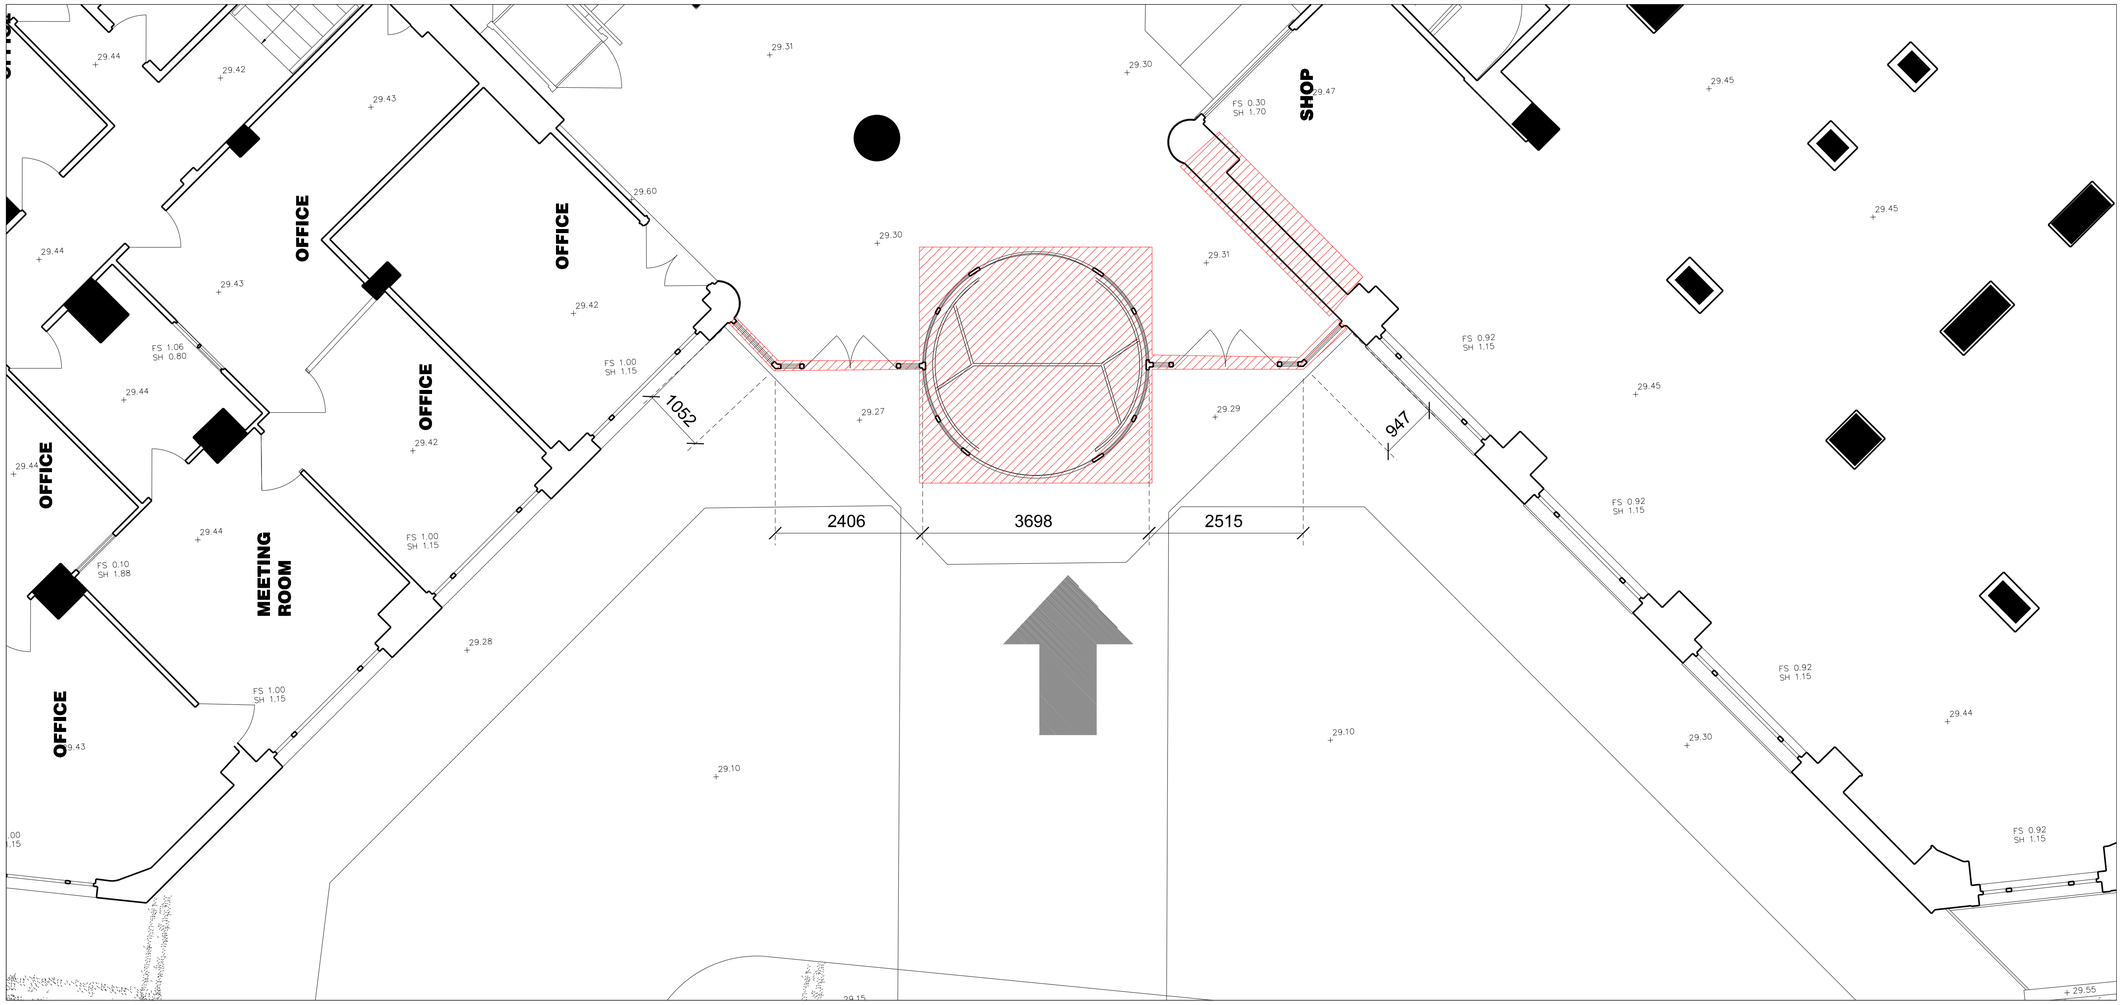

PROPOSED- PLAN

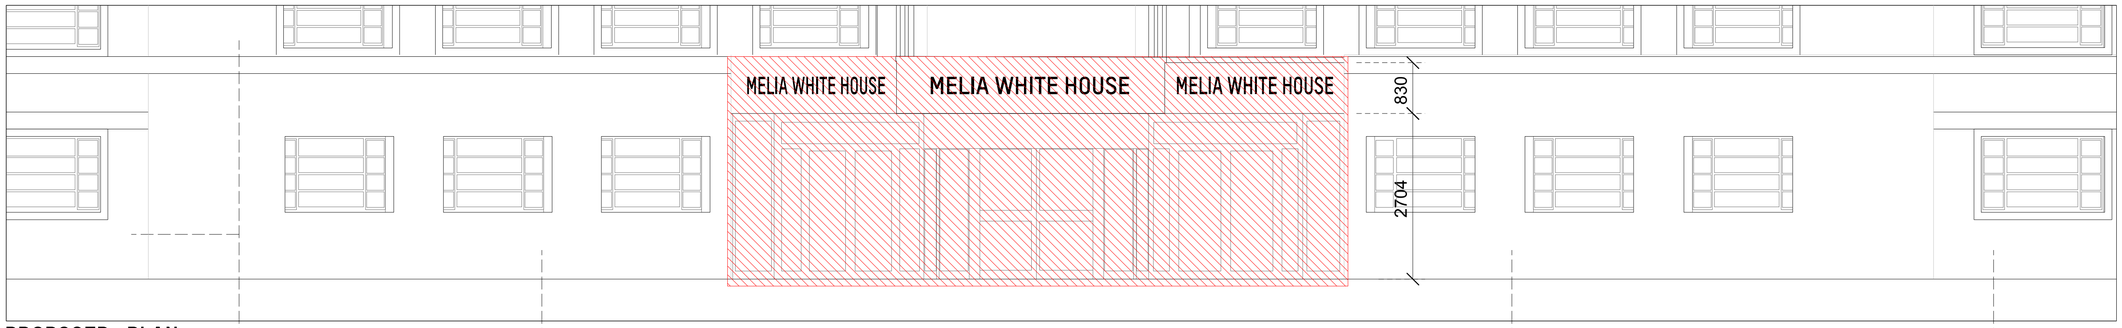

PROPOSED- PLAN

Original Tiles

Existing Marble Tiles
Continuous joints

Existing Marble Tiles
Continuous joints

Original Tiles

DO NOT SCALE FROM THIS DRAWING ALL DIMENSIONS ARE TO BE CHECKED ON SITE PRIOR TO BUILD. DIMENSIONAL DIFFERENCES TO BE CONFIRMED WITH THE ARCHITECT. THIS DRAWING IS TO BE READ IN CONJUNCTION WITH ALL CONSULTANTS INFORMATION. MACKAY AND PARTNERS LLP RETAIN THE COPYRIGHT OF ALL INFORMATION WITHIN THIS DRAWING.

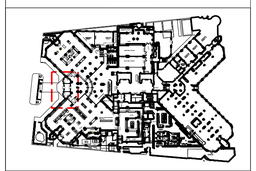

Demolished Walls

Rev	Description	Date

Key Plan

Drawing Status

TENDER

Issued only for purpose indicated

Mackay + Partners

ARCHITECTS & DESIGNERS
50 Farringdon Road
London EC1M 3JU tel +44 (0)207 608 1177
e mail: contact@mackayandpartners.co.uk

Job Title

White House Hotel

Drawing Title

EXISTING
FORECOURT & MAIN DOORS
PLANS AND ELEVATIONS

Scale @ A1 1:50	Scale @ A3 1:100	Drawn by	JC
Date 04/03/2019		Checked by	KM
Drawing No. 612.17_EX_0700_405		Rev.	-