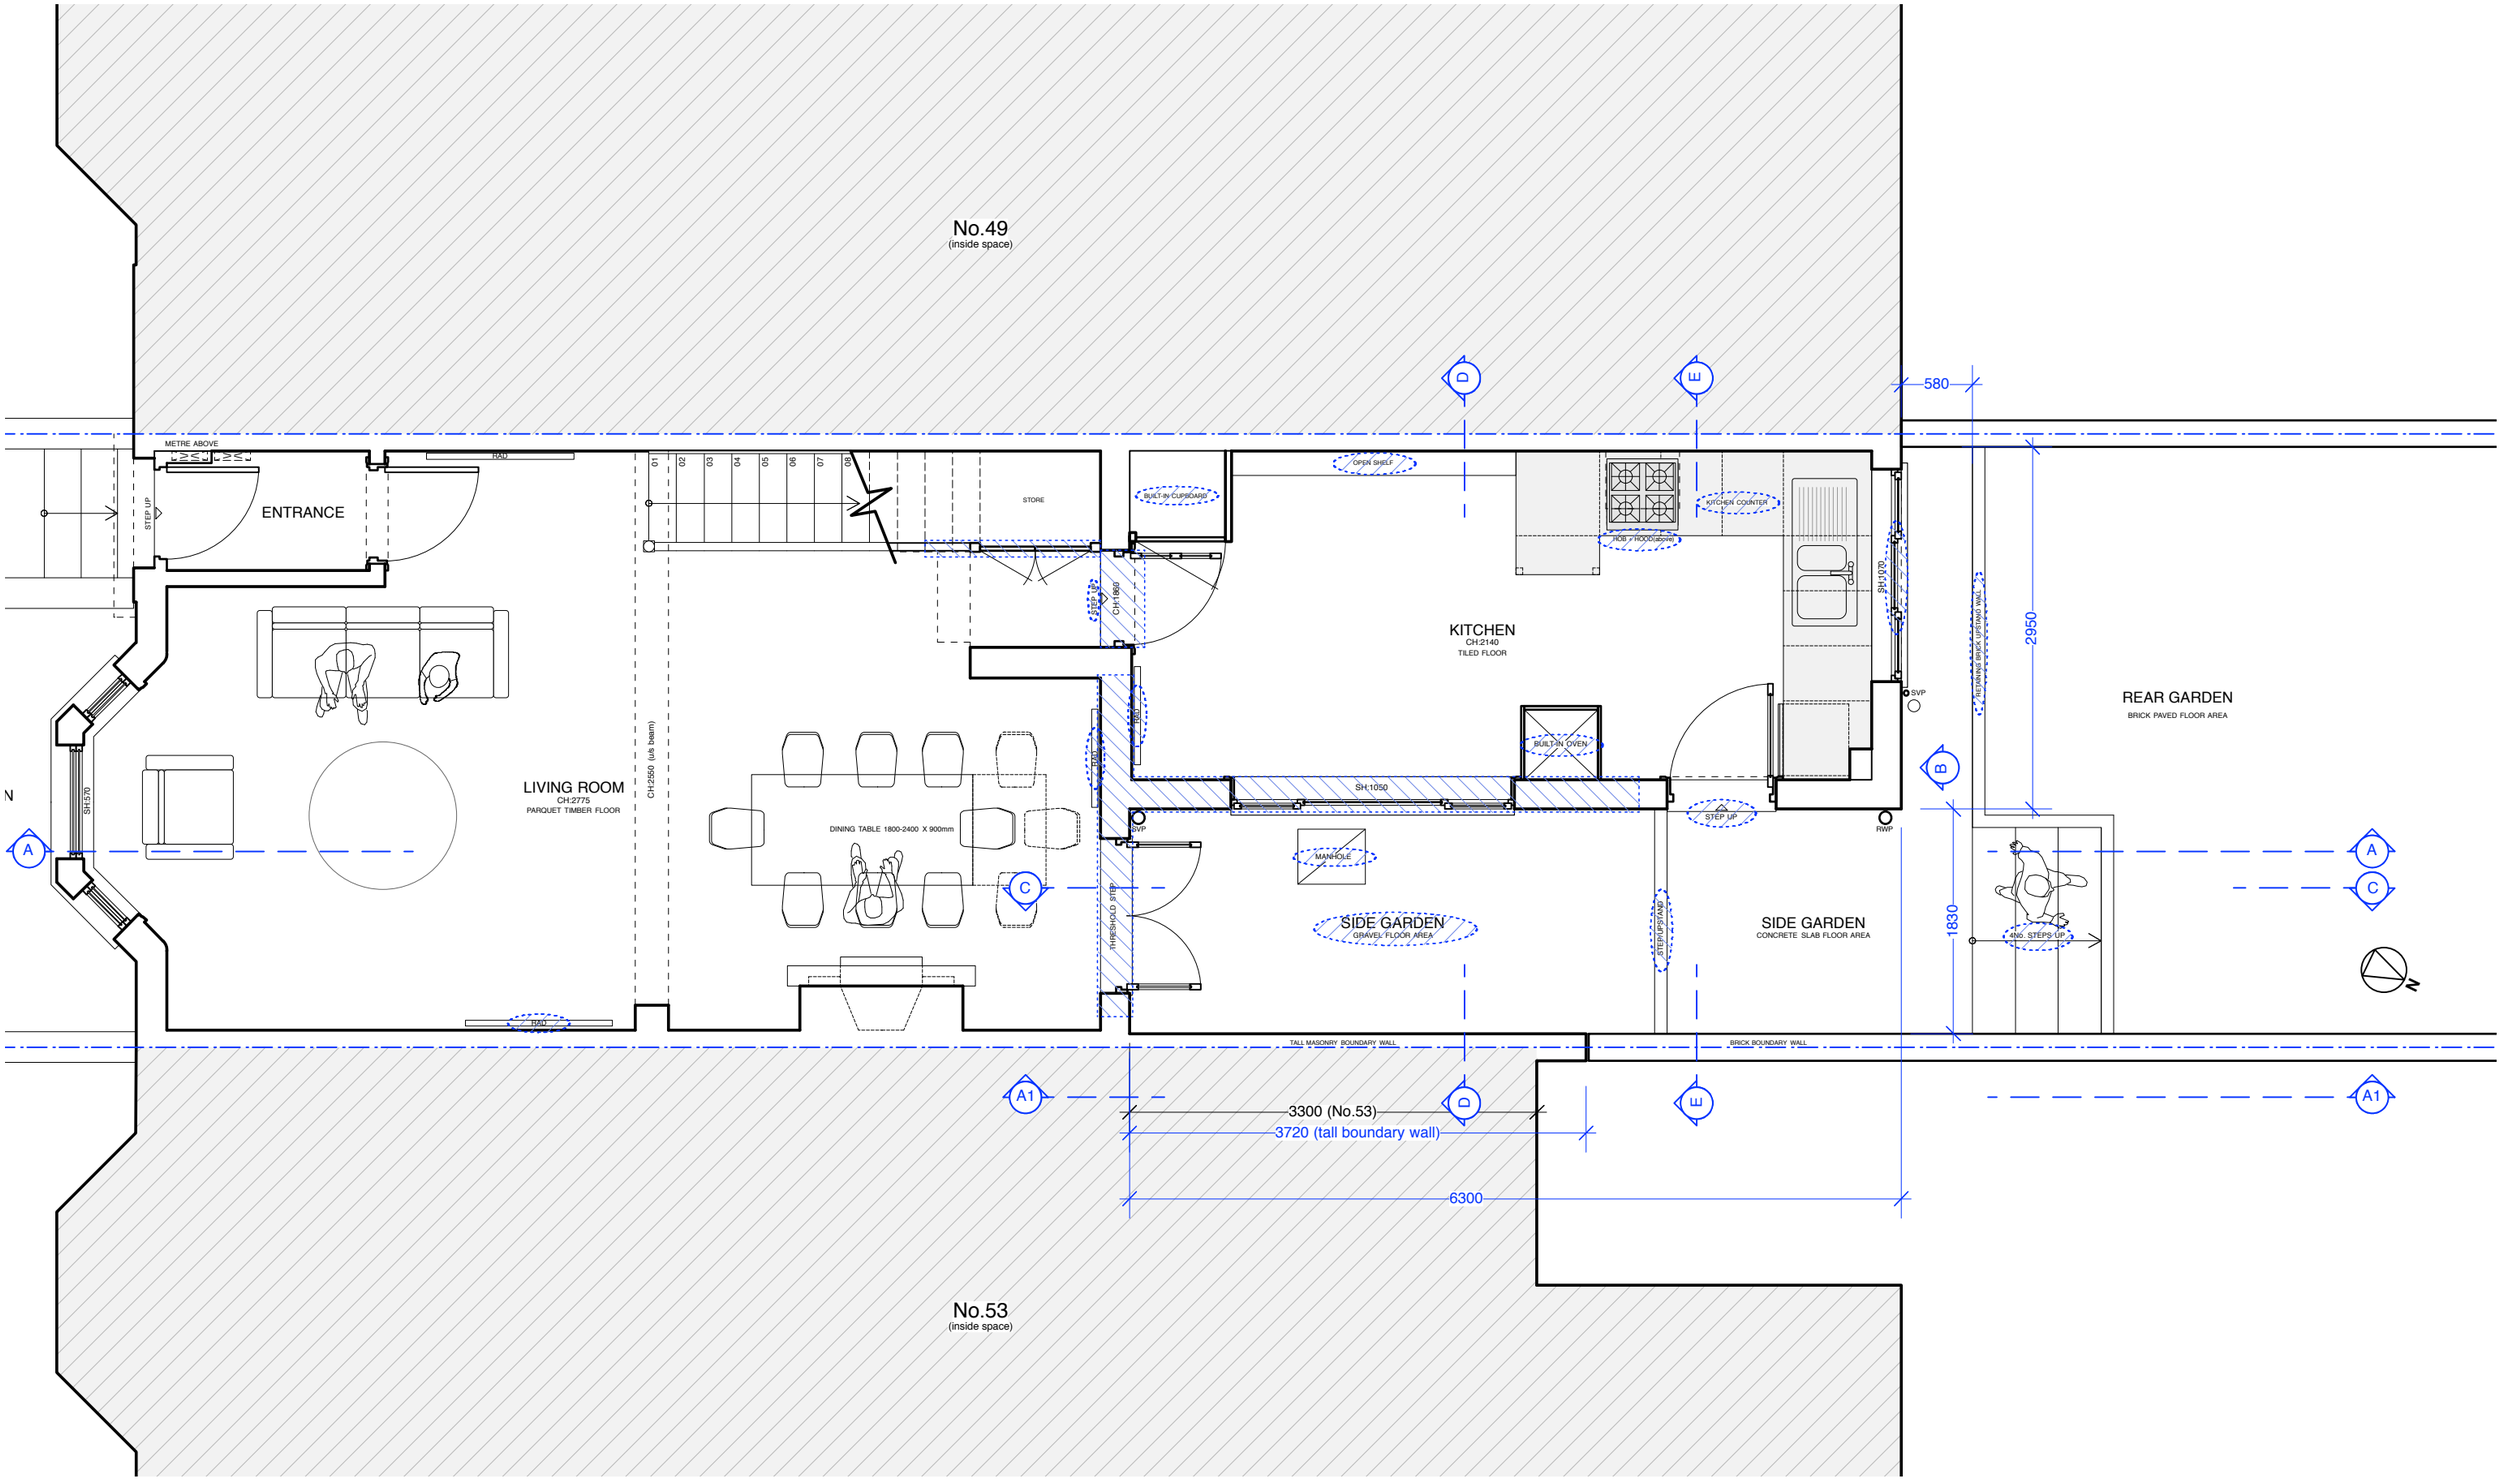

EXISTING GROUND FLOOR PLAN 1:50@A3

= EXISTING ITEM/AREA TO BE REMOVED

0 1m 2.5m 5m 10m

EXISTING
GROUND FLOOR PLAN
51 Spencer Rise NW5 1AR

drawing ref: SPR 110E
Scale: 1:50@A3
revision date design/drawn by

The Jounetsu Creator Ltd (Architectural Designer)
www.thejounetsucreator.com