Herbrand Street

Colonnade Street

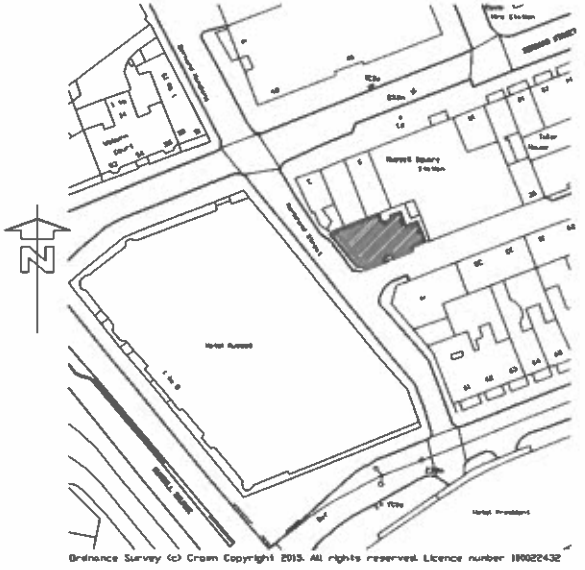

SITE LOCATION PLAN (Scale 1:1250)

FURNITURE STYLE

BARRIER STYLE (Colour Black)

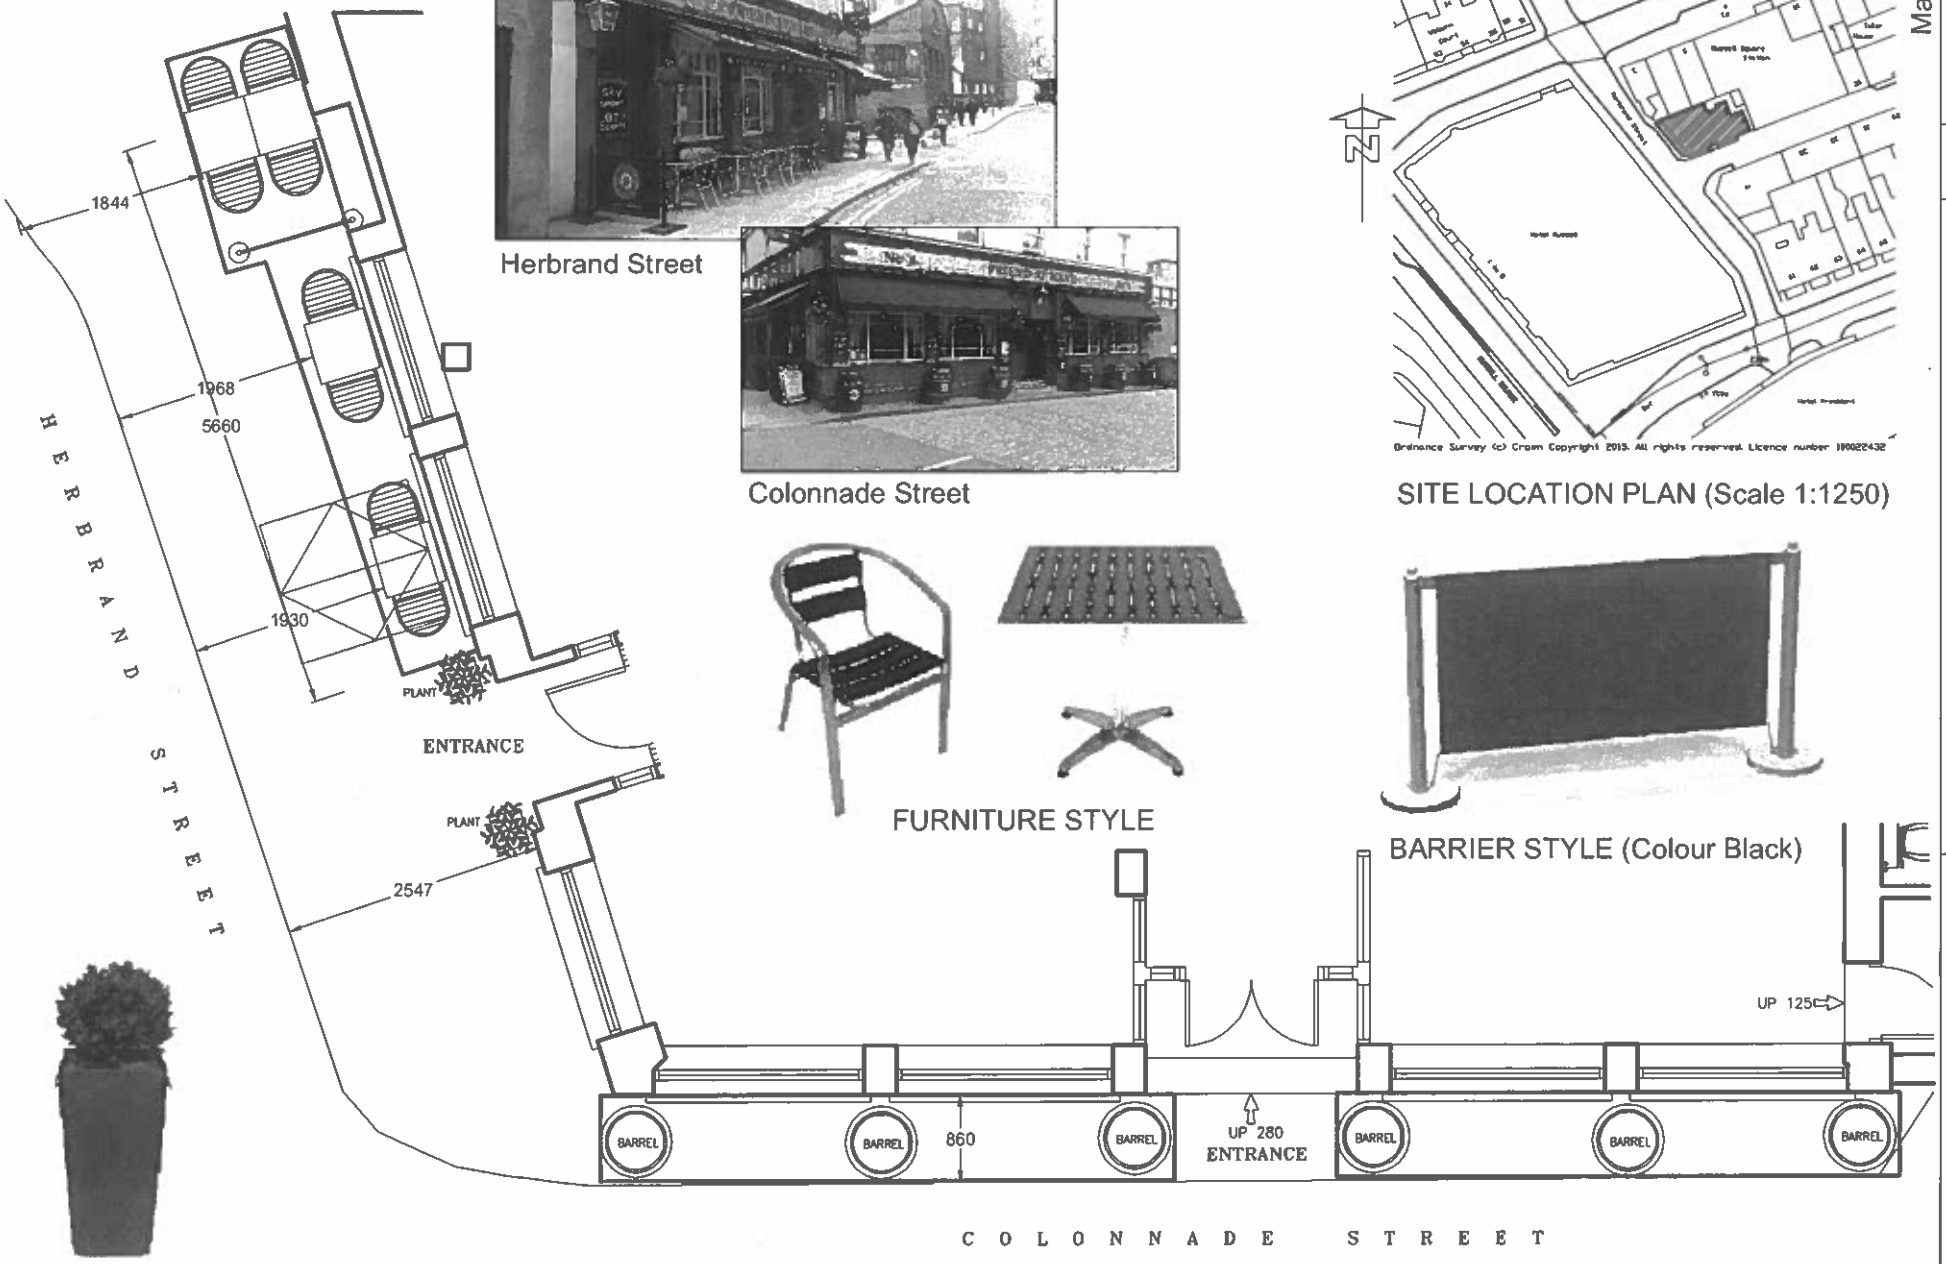

PLANTING

PAVEMENT LAYOUT PLAN

March 2015

Project : FRIEND AT HAND
4 Herbrand Street, London.WC1N 1HX

Scale: 1:50 @ A3

Drawing Number: 1985-01

Rev: B

Pembrook Design

UPDATED FINAL PLAN.