N

The Site

24 Tolmers Sq
Applicants
Hair Salon

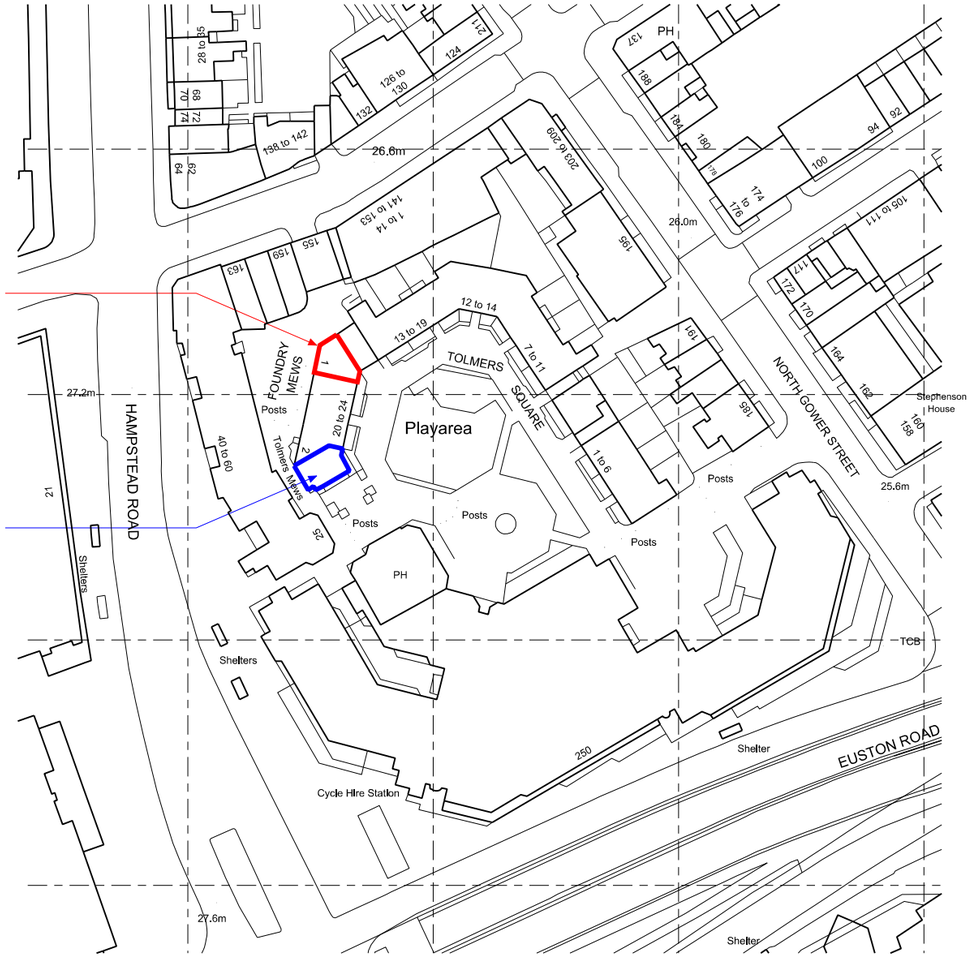

Ordnance Survey, (c) Crown Copyright 2019. All rights reserved. Licence number 100022432

0 10 20 30 50

1 FOUNDRY MEWS, LONDON, NW1

SITE LOCATION PLAN

G M L Architects
UNIT 3,1-4 Christina Street, London, EC2A 4PA
Tel: 020 7729 9595 Fax: 020 7729 1801 info@gmlarchitects.co.uk

SCALE: 1:1250 @A3
ISSUED FOR: PLANNING
FIRST ISSUED:
DRAWN BY: CHECK BY:

4762/PA01