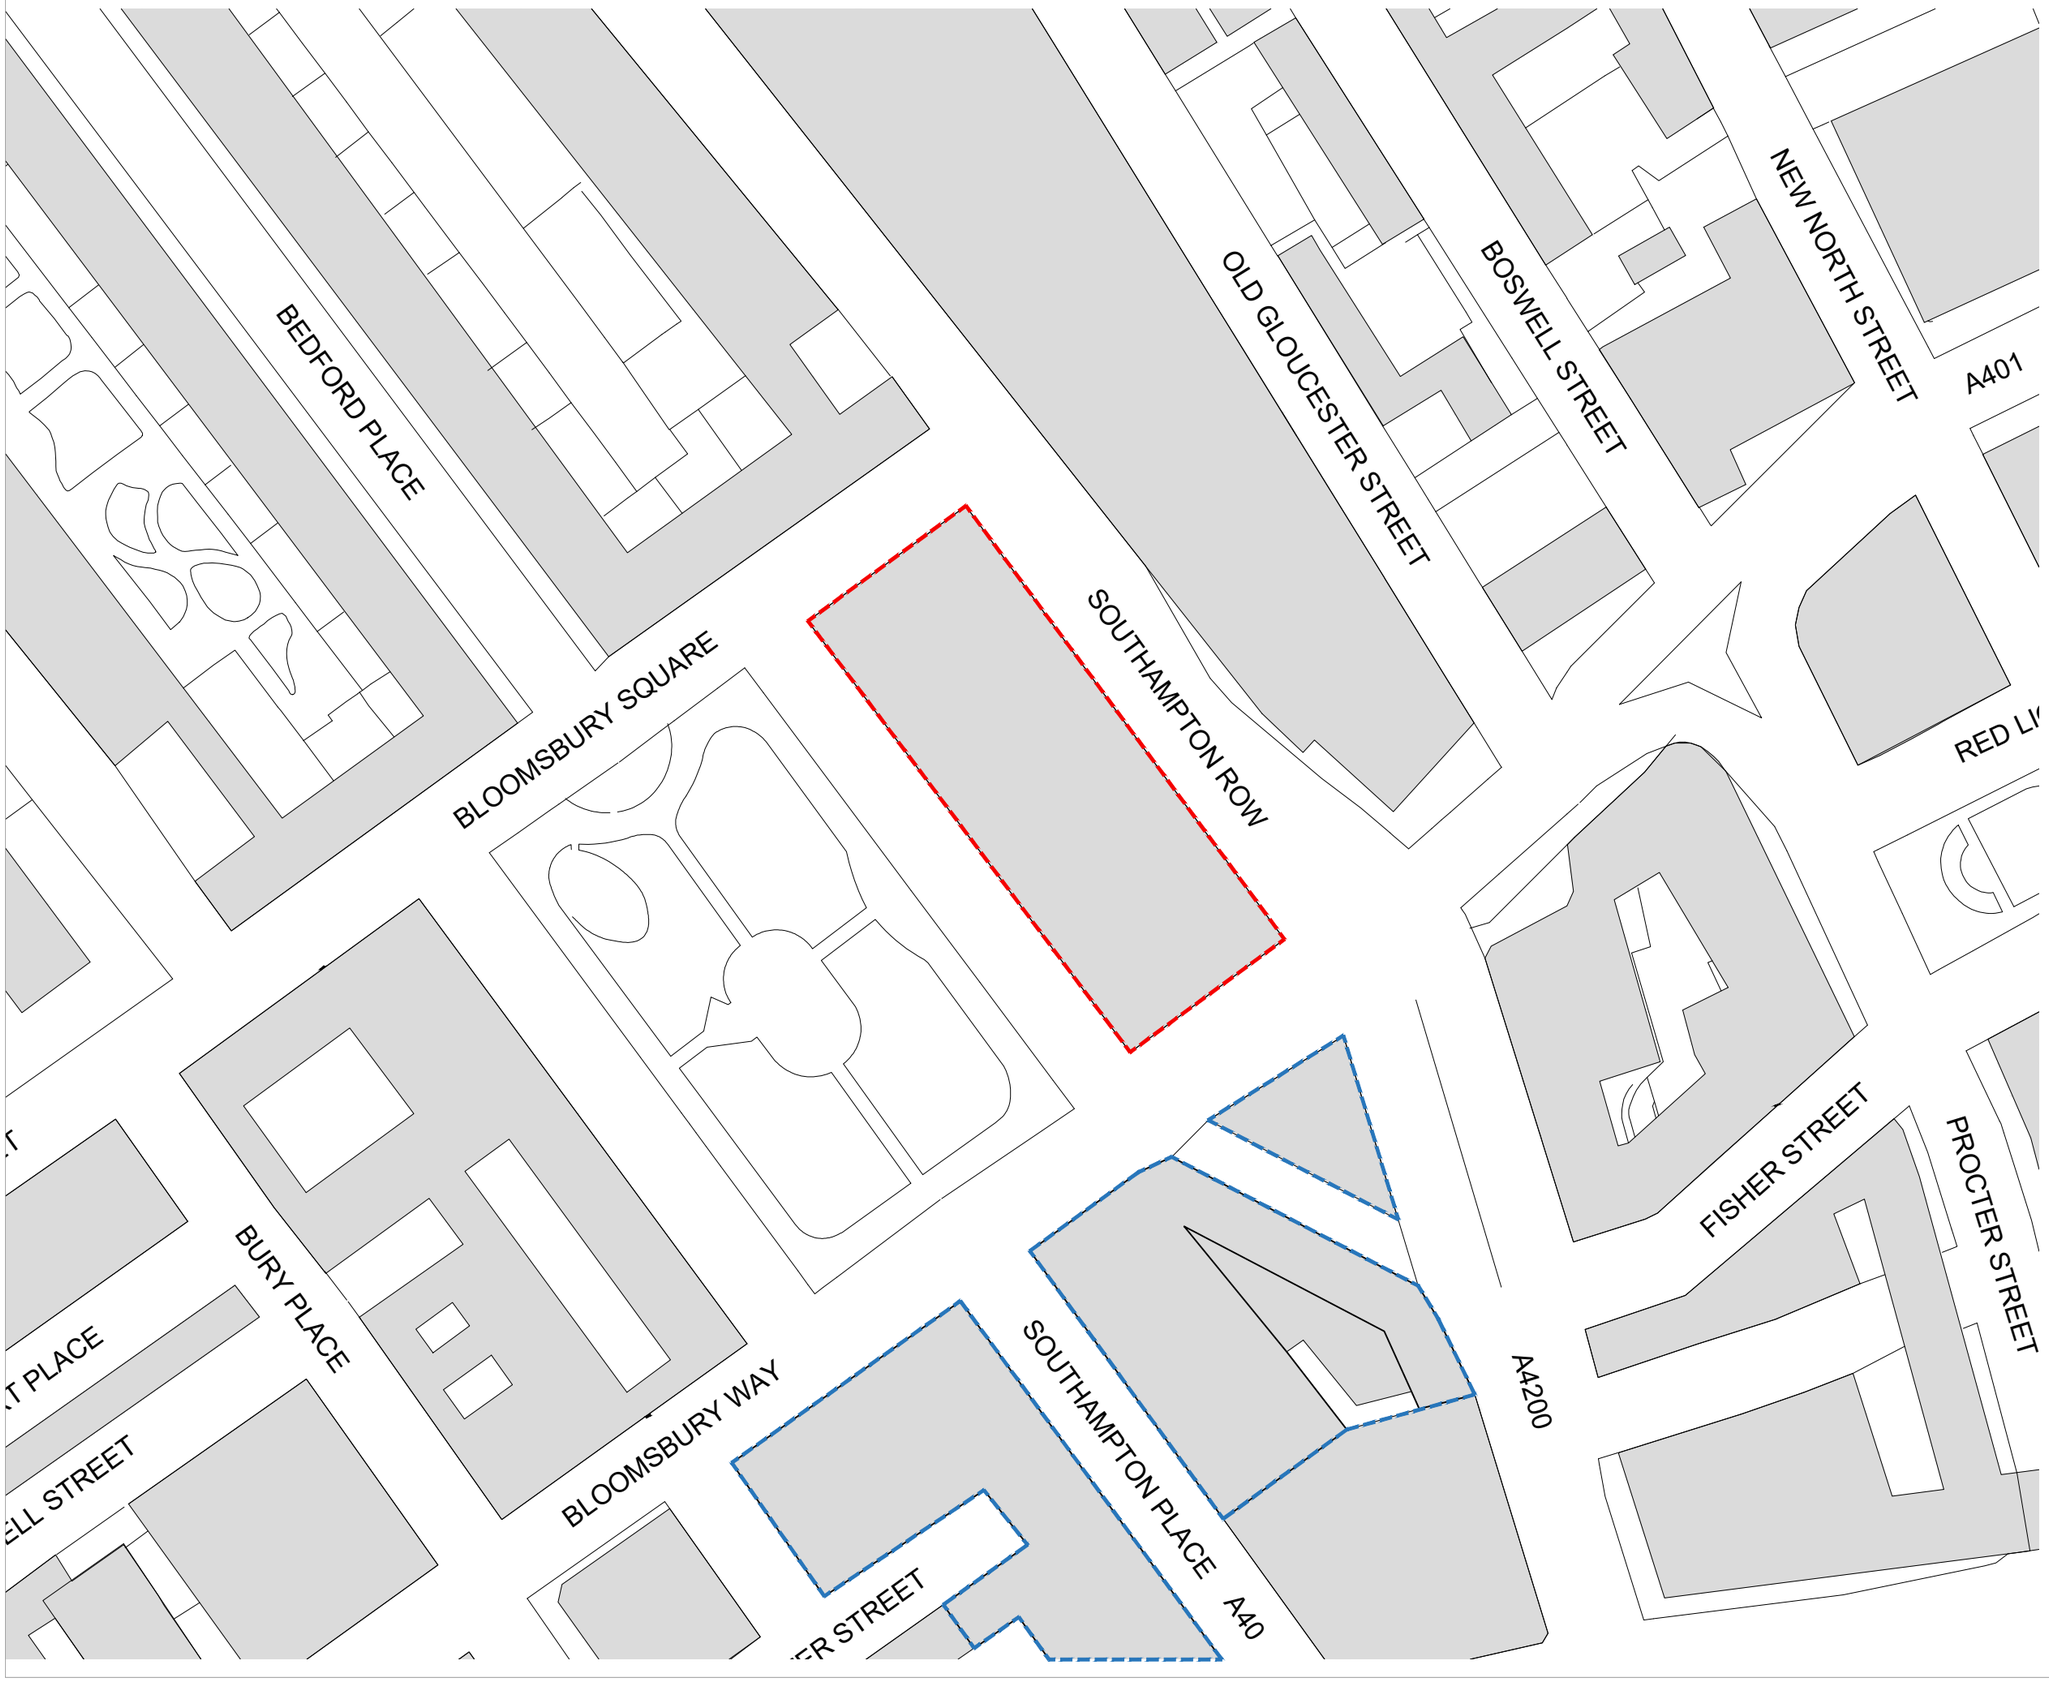

LABTECH

NOTES:

Drawings to be read in conjunction with all other architectural & design consultant information.

Site dimensions are to be confirmed on site by contractor or joiner prior to construction.

Do not scale from this drawing.

REV	BY	DESCRIPTION	DATE

PROJECT NAME:
CAMDEN COFFEE, VICTORIA HOUSE

DRAWING TITLE:
LOCATION PLAN

SCALE:	SIZE:	DATE:	BY:	STATUS:
1 : 1250	A3	17/04/19	ML	-

PROJECT REF:	DRAWING NUMBER:	REVISION:
CC	VH-U2-03-XX	-