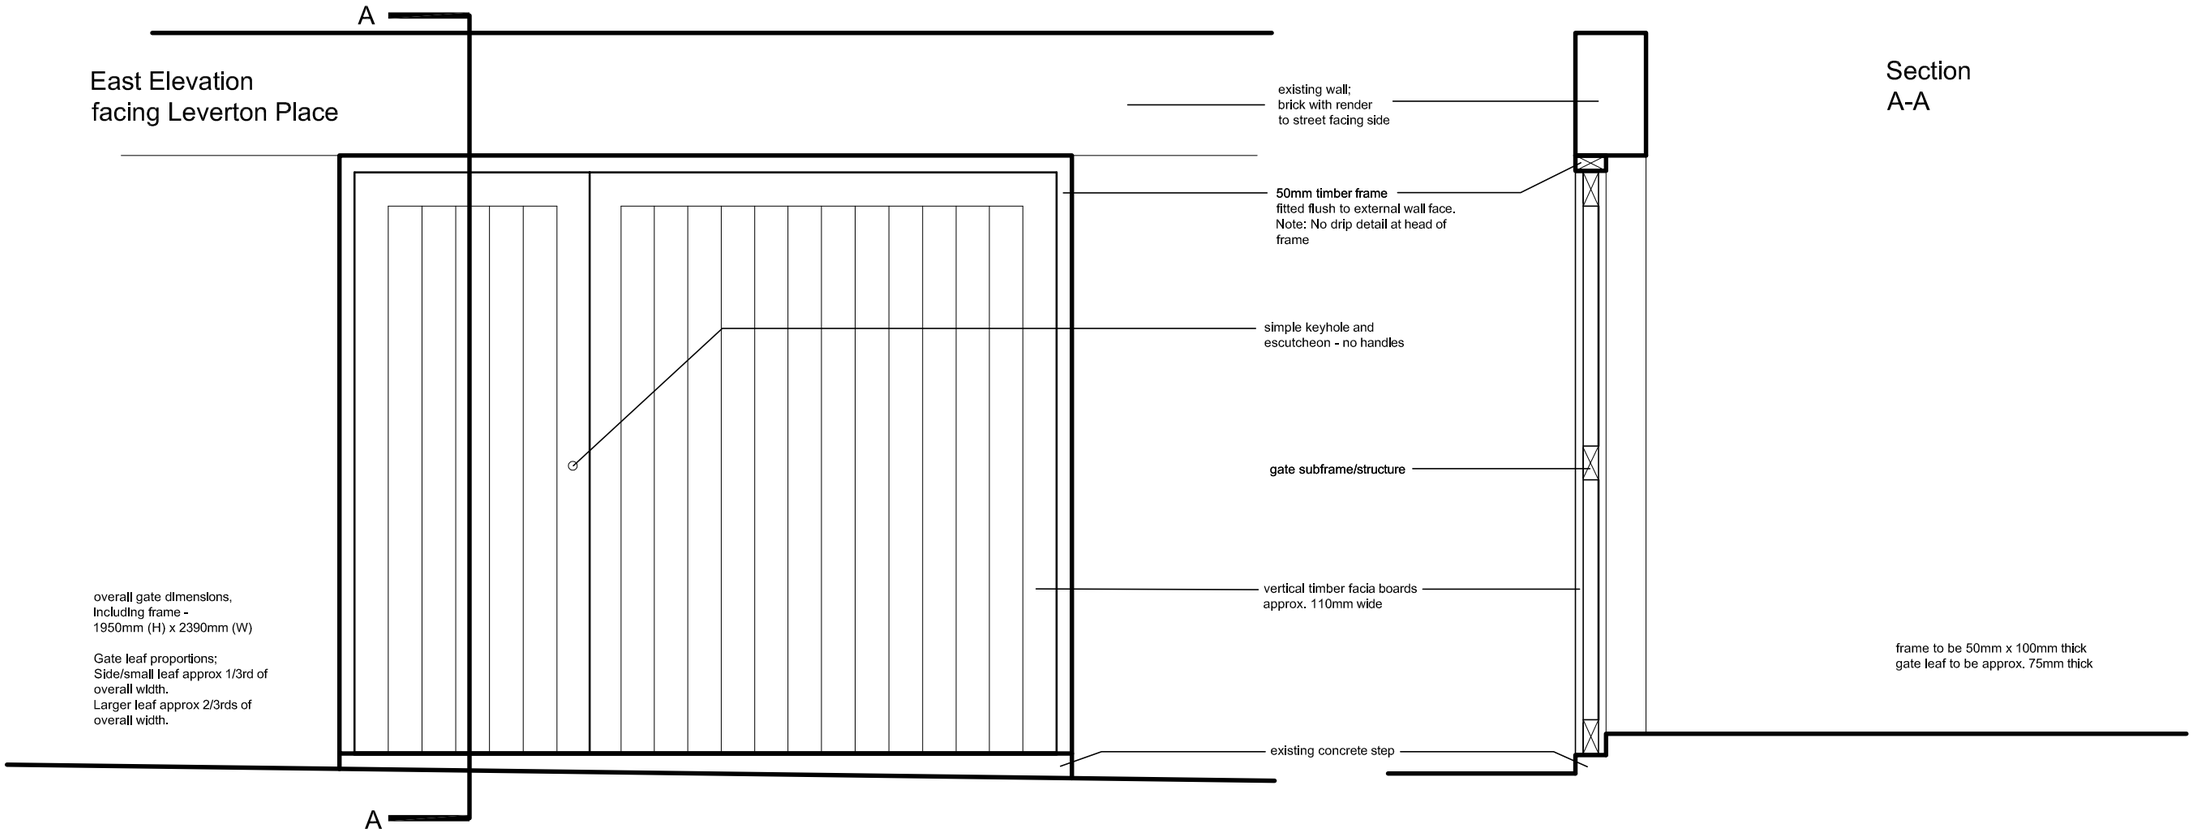

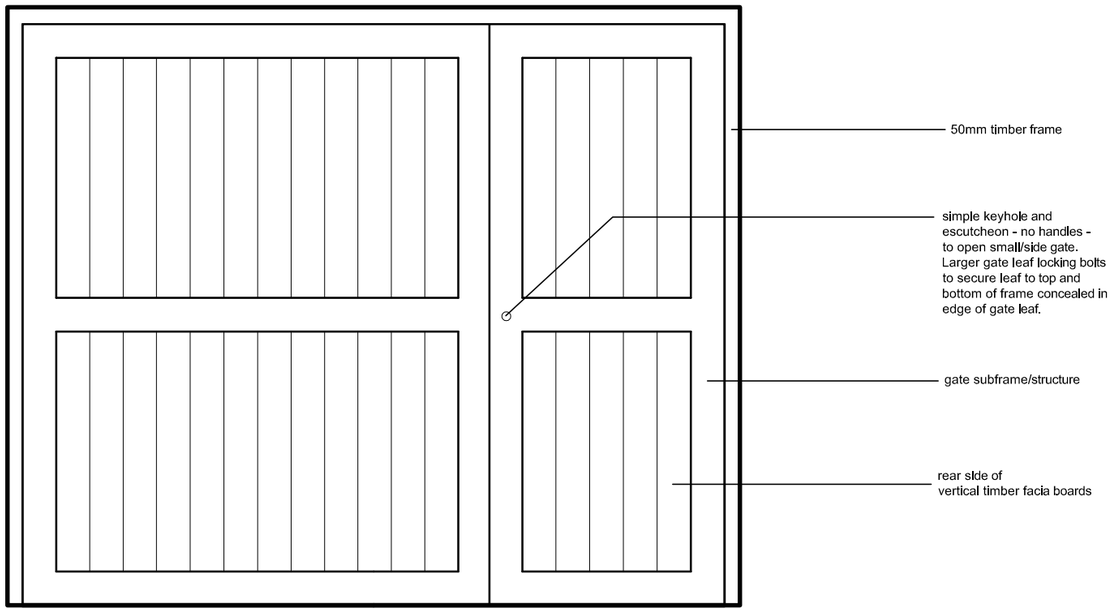

West Elevation
facing garden

3 Leverton Street, Kentish Town,
London NW5 2PH

Gate Elevations and Section As Proposed
Rev A

Scale 1 to 10 @ A1

Date: April 2019