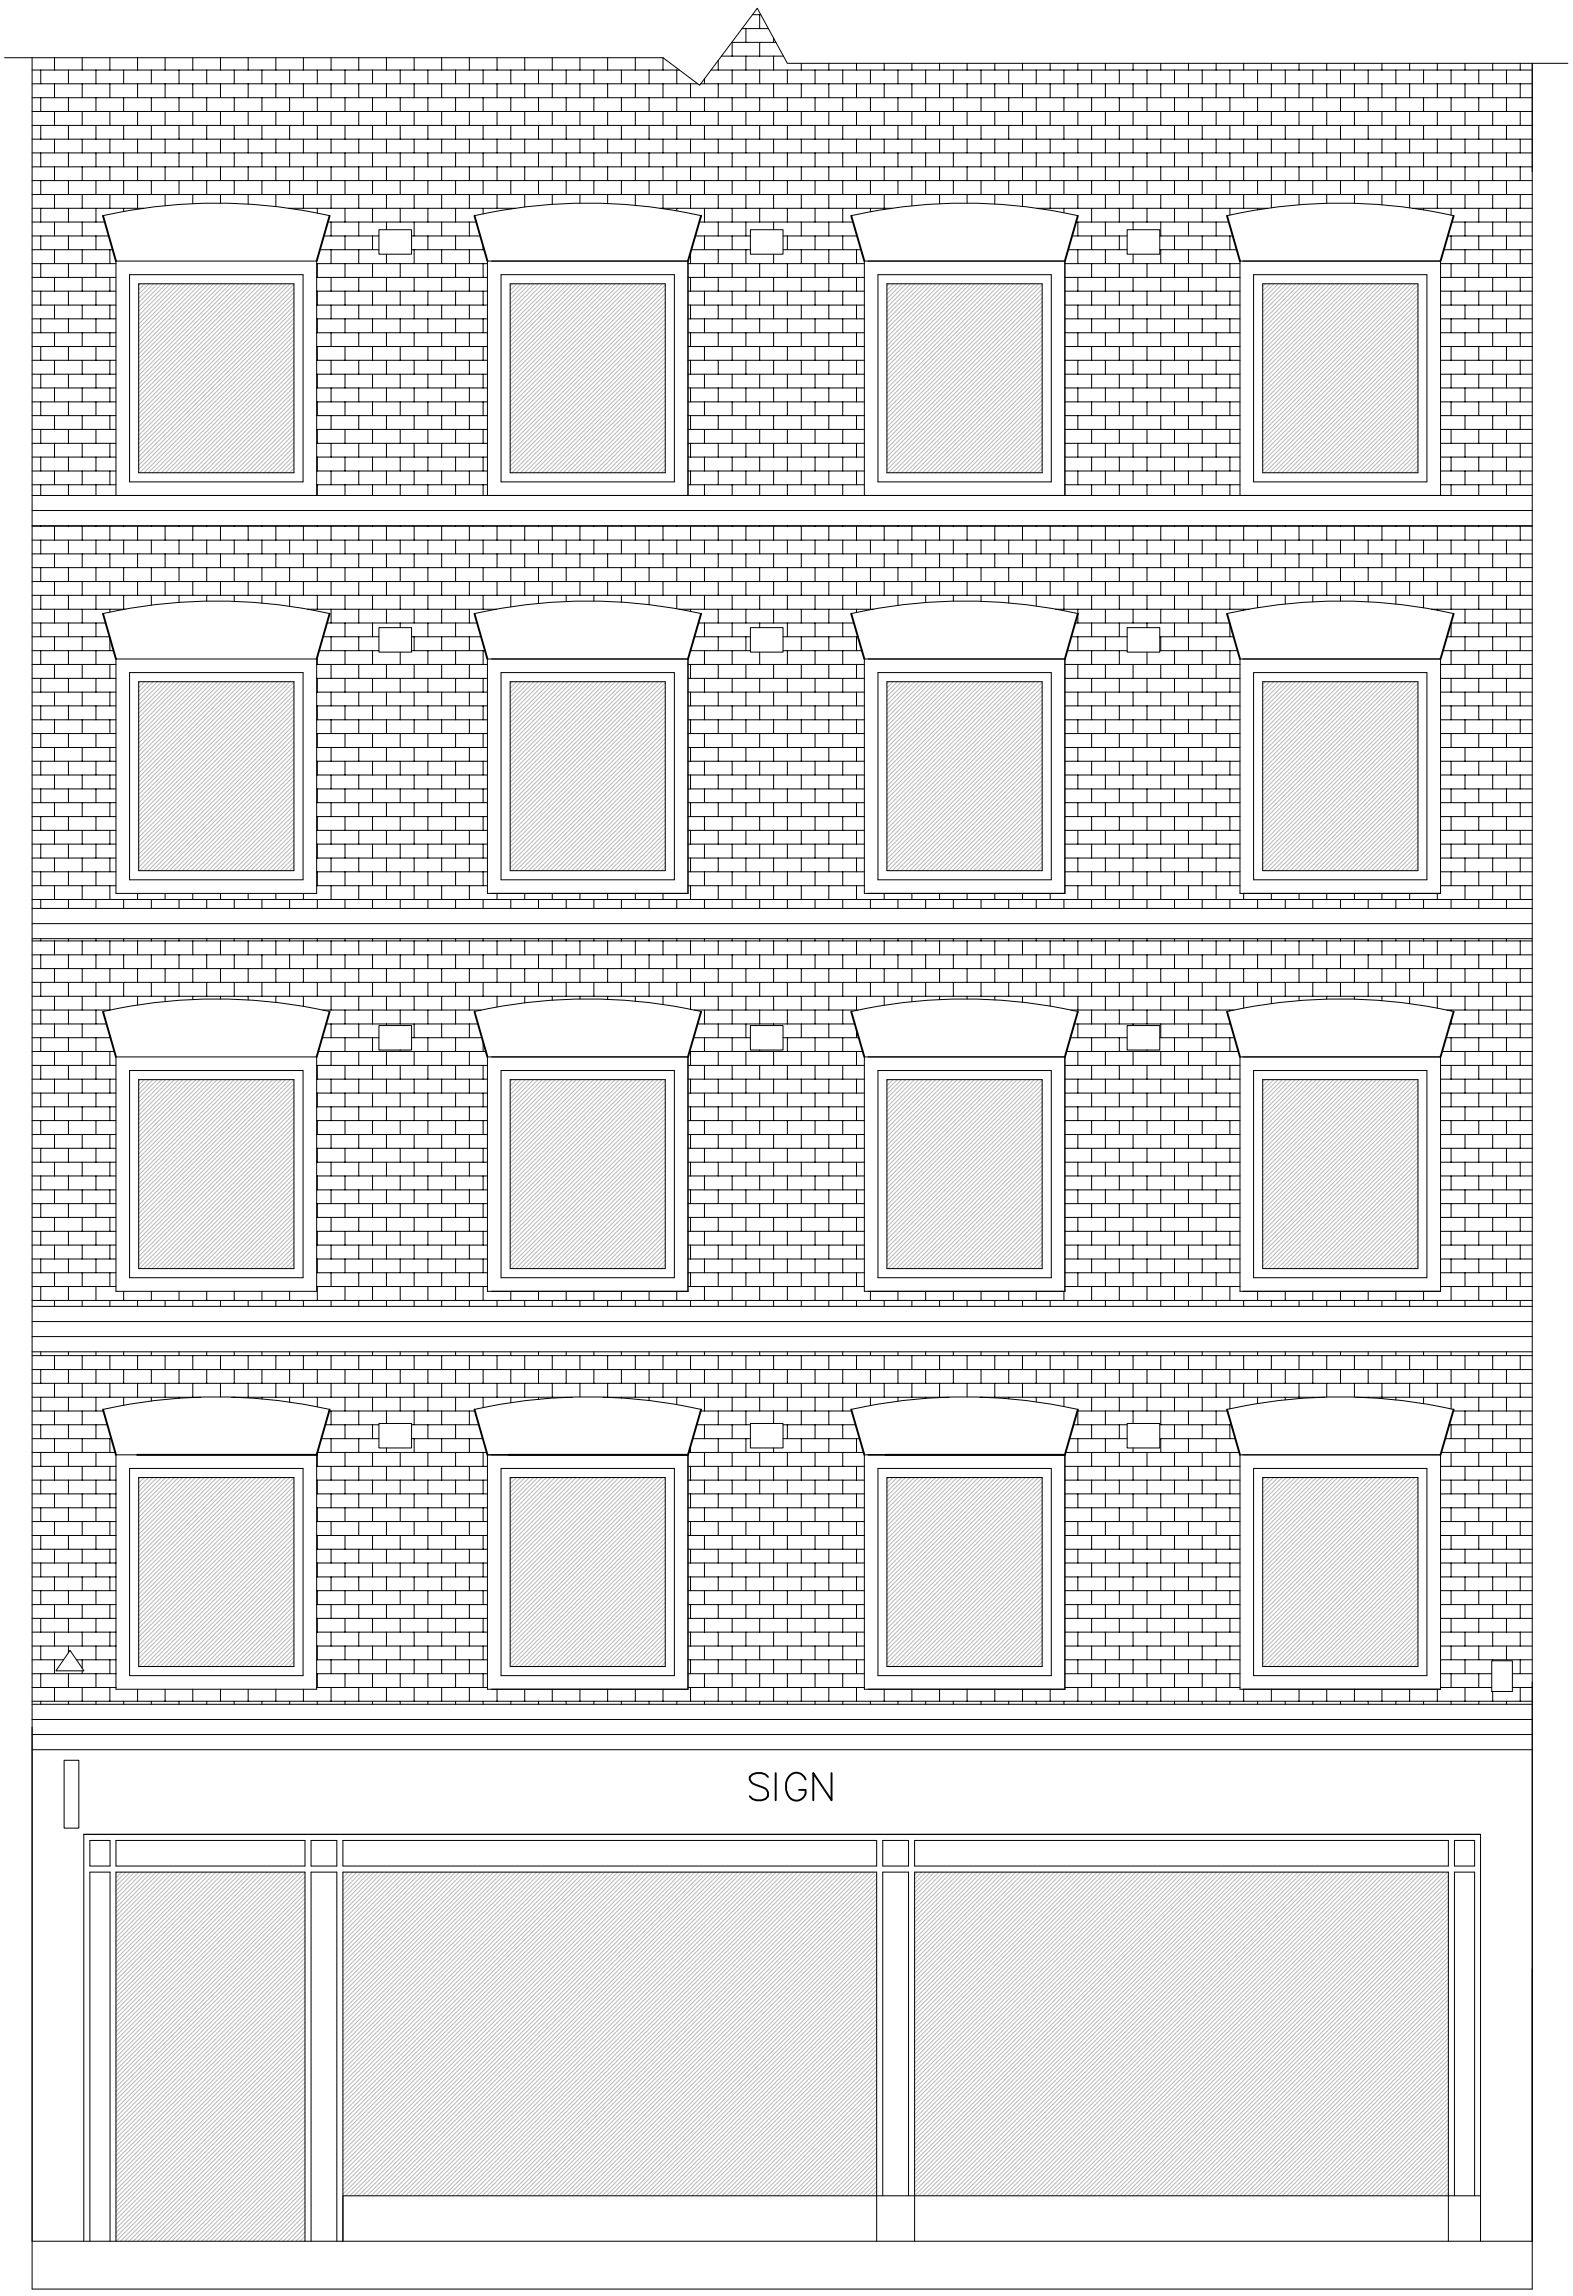

FRONT ELEVATION *1:50@A3*

0 1m 2.5m 5m

FRESSON AND TEE

6th Floor Queens House
55-56 Lincoln's Inn Fields
LONDON WC2A 3LJ

020 7391 7100 www.fandt.com

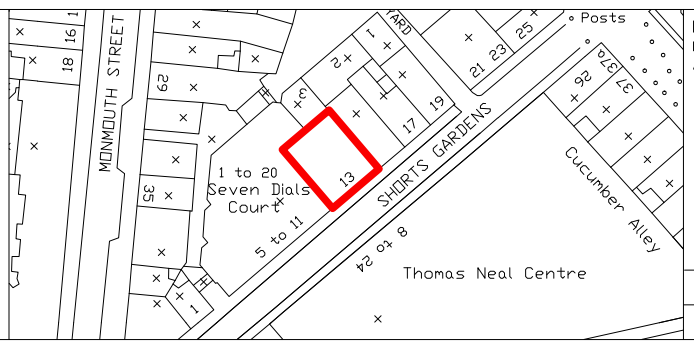

NOTES:
LOCATION PLAN @ 1:1250 and NORTH UP
ALL SCALES/DIMENSIONS TO BE CHECKED ON SITE.

REV	D.B.	Description	Date
X	XX	XXXX	XX/XX/XXXX

DRAWING TITLE: Front Elevation As Existing	JOB NO. 24503	
PROJECT NAME: Alterations	DRAWING NO. 02	
ADDRESS: 13 Shorts Gardens London WC2	SCALE 1:50 @A3	DATE Feb. 2019
CLIENT: Shaftesbury Covent Garden Ltd	DRAWN BY GM	CHECKED BY -