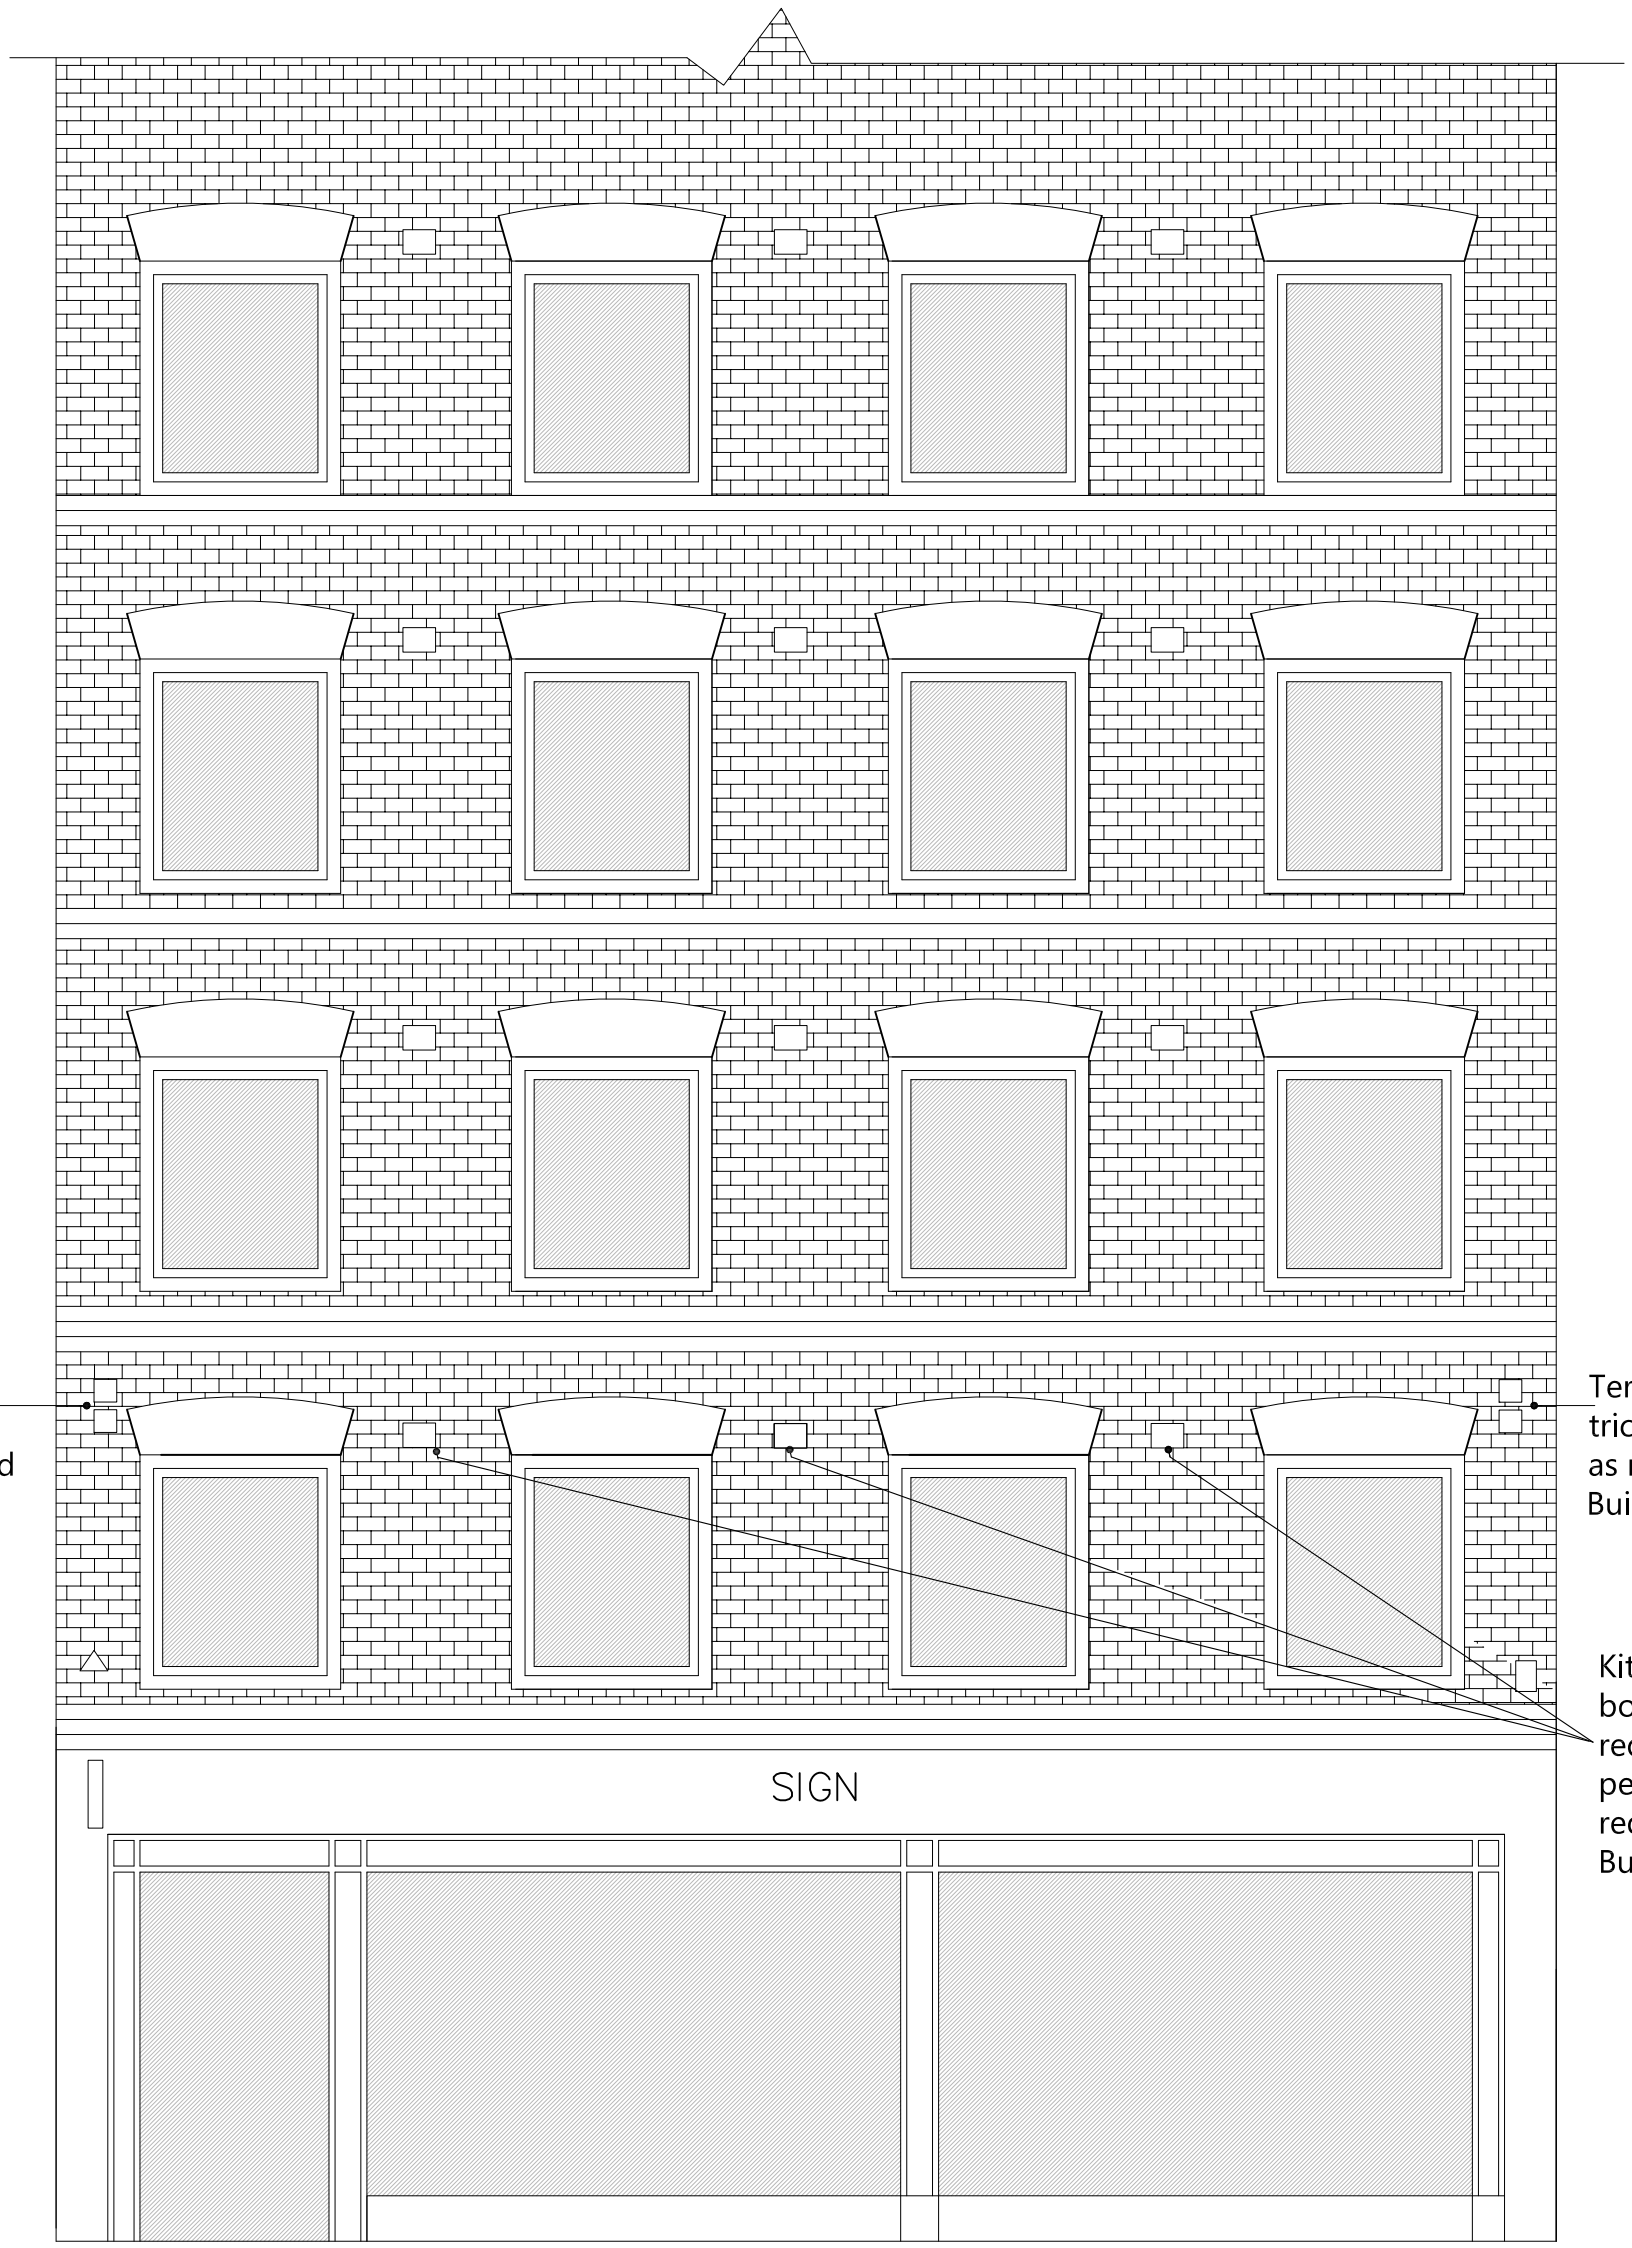

FRONT ELEVATION *1:50@A3*

0 1m 2.5m 5m

FRESSON AND TEE

6th Floor Queens House
55-56 Lincoln's Inn Fields
LONDON WC2A 3LJ

020 7391 7100 www.fandt.com

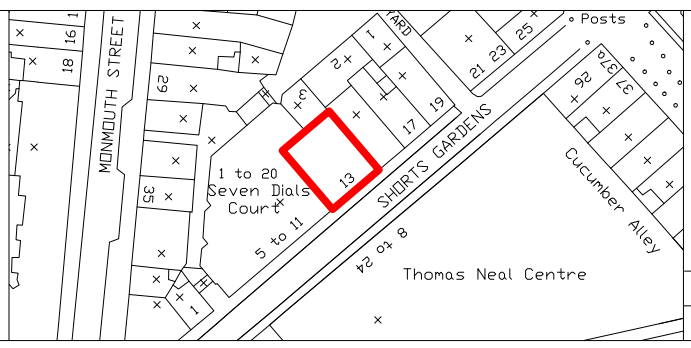

NOTES:
LOCATION PLAN @ 1:1250 and NORTH UP
ALL SCALES/DIMENSIONS TO BE CHECKED ON SITE.

REV	D.B.	Description	Date
X	XX	XXXX	XX/XX/XXXX

DRAWING TITLE	Front Elevation As Proposed
JOB NO.	24503
PROJECT NAME	Alterations
DRAWING NO.	06
ADDRESS	13 Shorts Gardens London WC2
SCALE	1:50 @A3
DATE	Feb. 2019
CLIENT	Shaftesbury Covent Garden Ltd
DRAWN BY	GM
CHECKED BY	-