NORTH-EAST ELEVATION

Scale 1:100

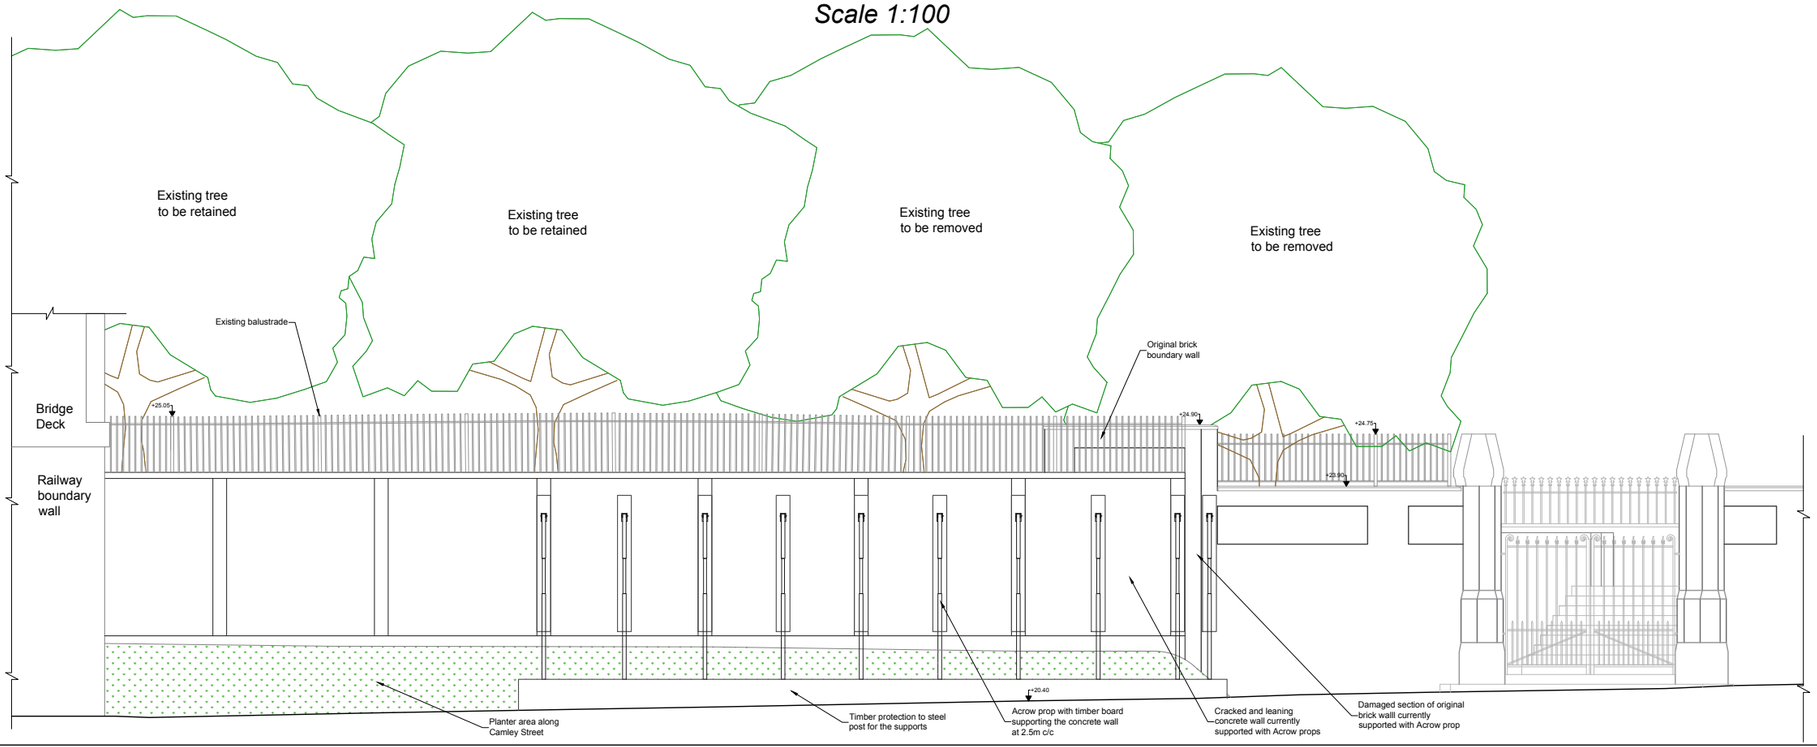

SOUTH-WEST ELEVATION

Scale 1:100

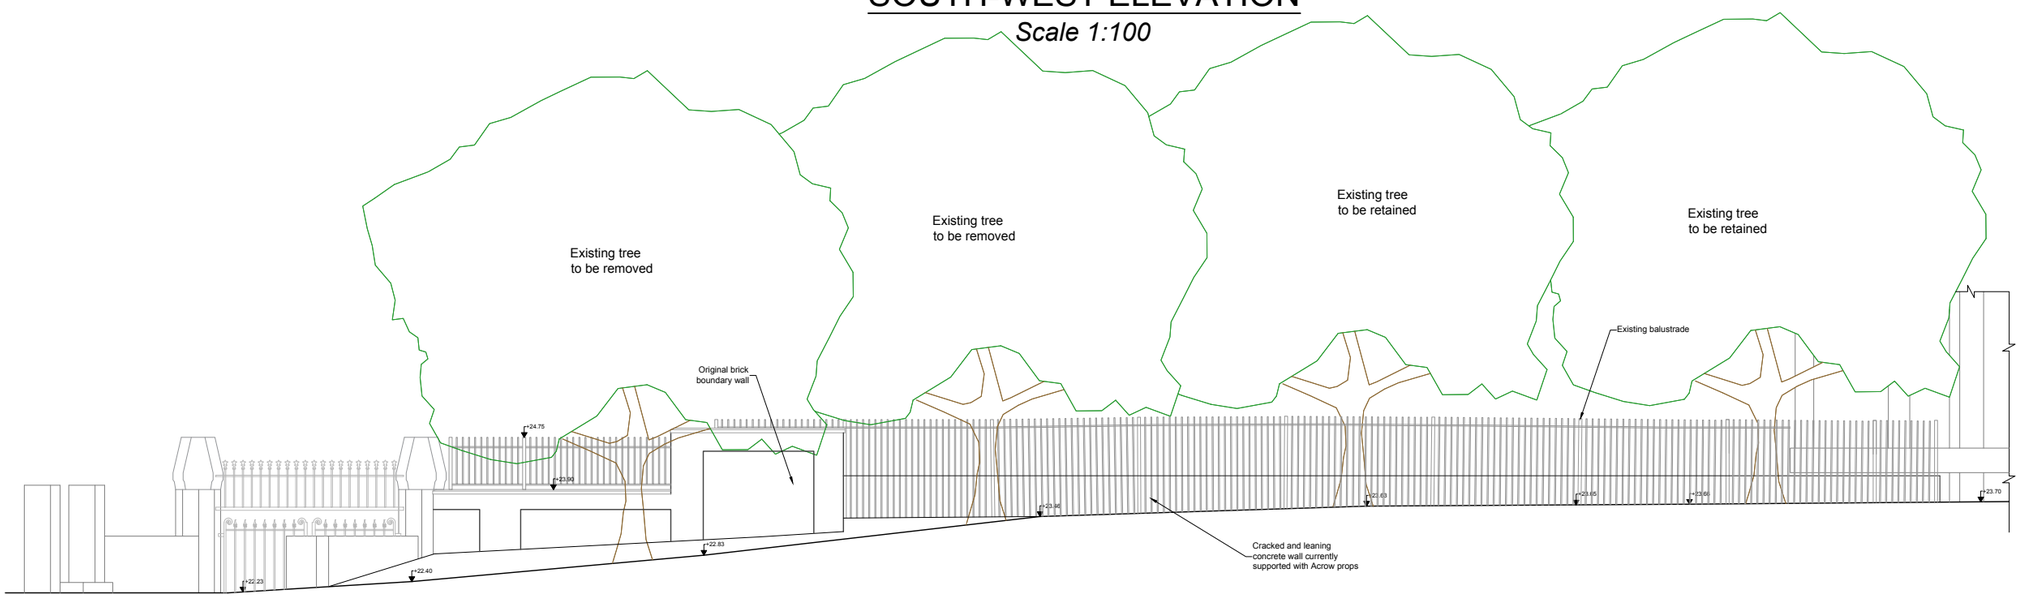

Camden
Engineering Service (Camden Council)
London Borough of Camden
4th Floor
5 Pancras Square
London N1C 4AG
Tel 020 7974 4444

Project
ST. PANCRAS GARDENS
RAMP

Drawing Title
EXISTING ELEVATIONS

Rev	By	Date	Amendments

Scale: As Shown @ A3	Date: 04/2019
Drawn By: E.S.	File Ref: SBB/ST PANCRAS RAMP/004
Checked By: S.G.	Dwg Name: St Pancras - Ramp V9.dwg
Drawing Location: P:\Structures&Bridges\2.Highway\Camley St ramp\Ramp\3.Des	
Drawing Number: SBB/ST PANCRAS GARDEN RAMP/004	Rev.: 9