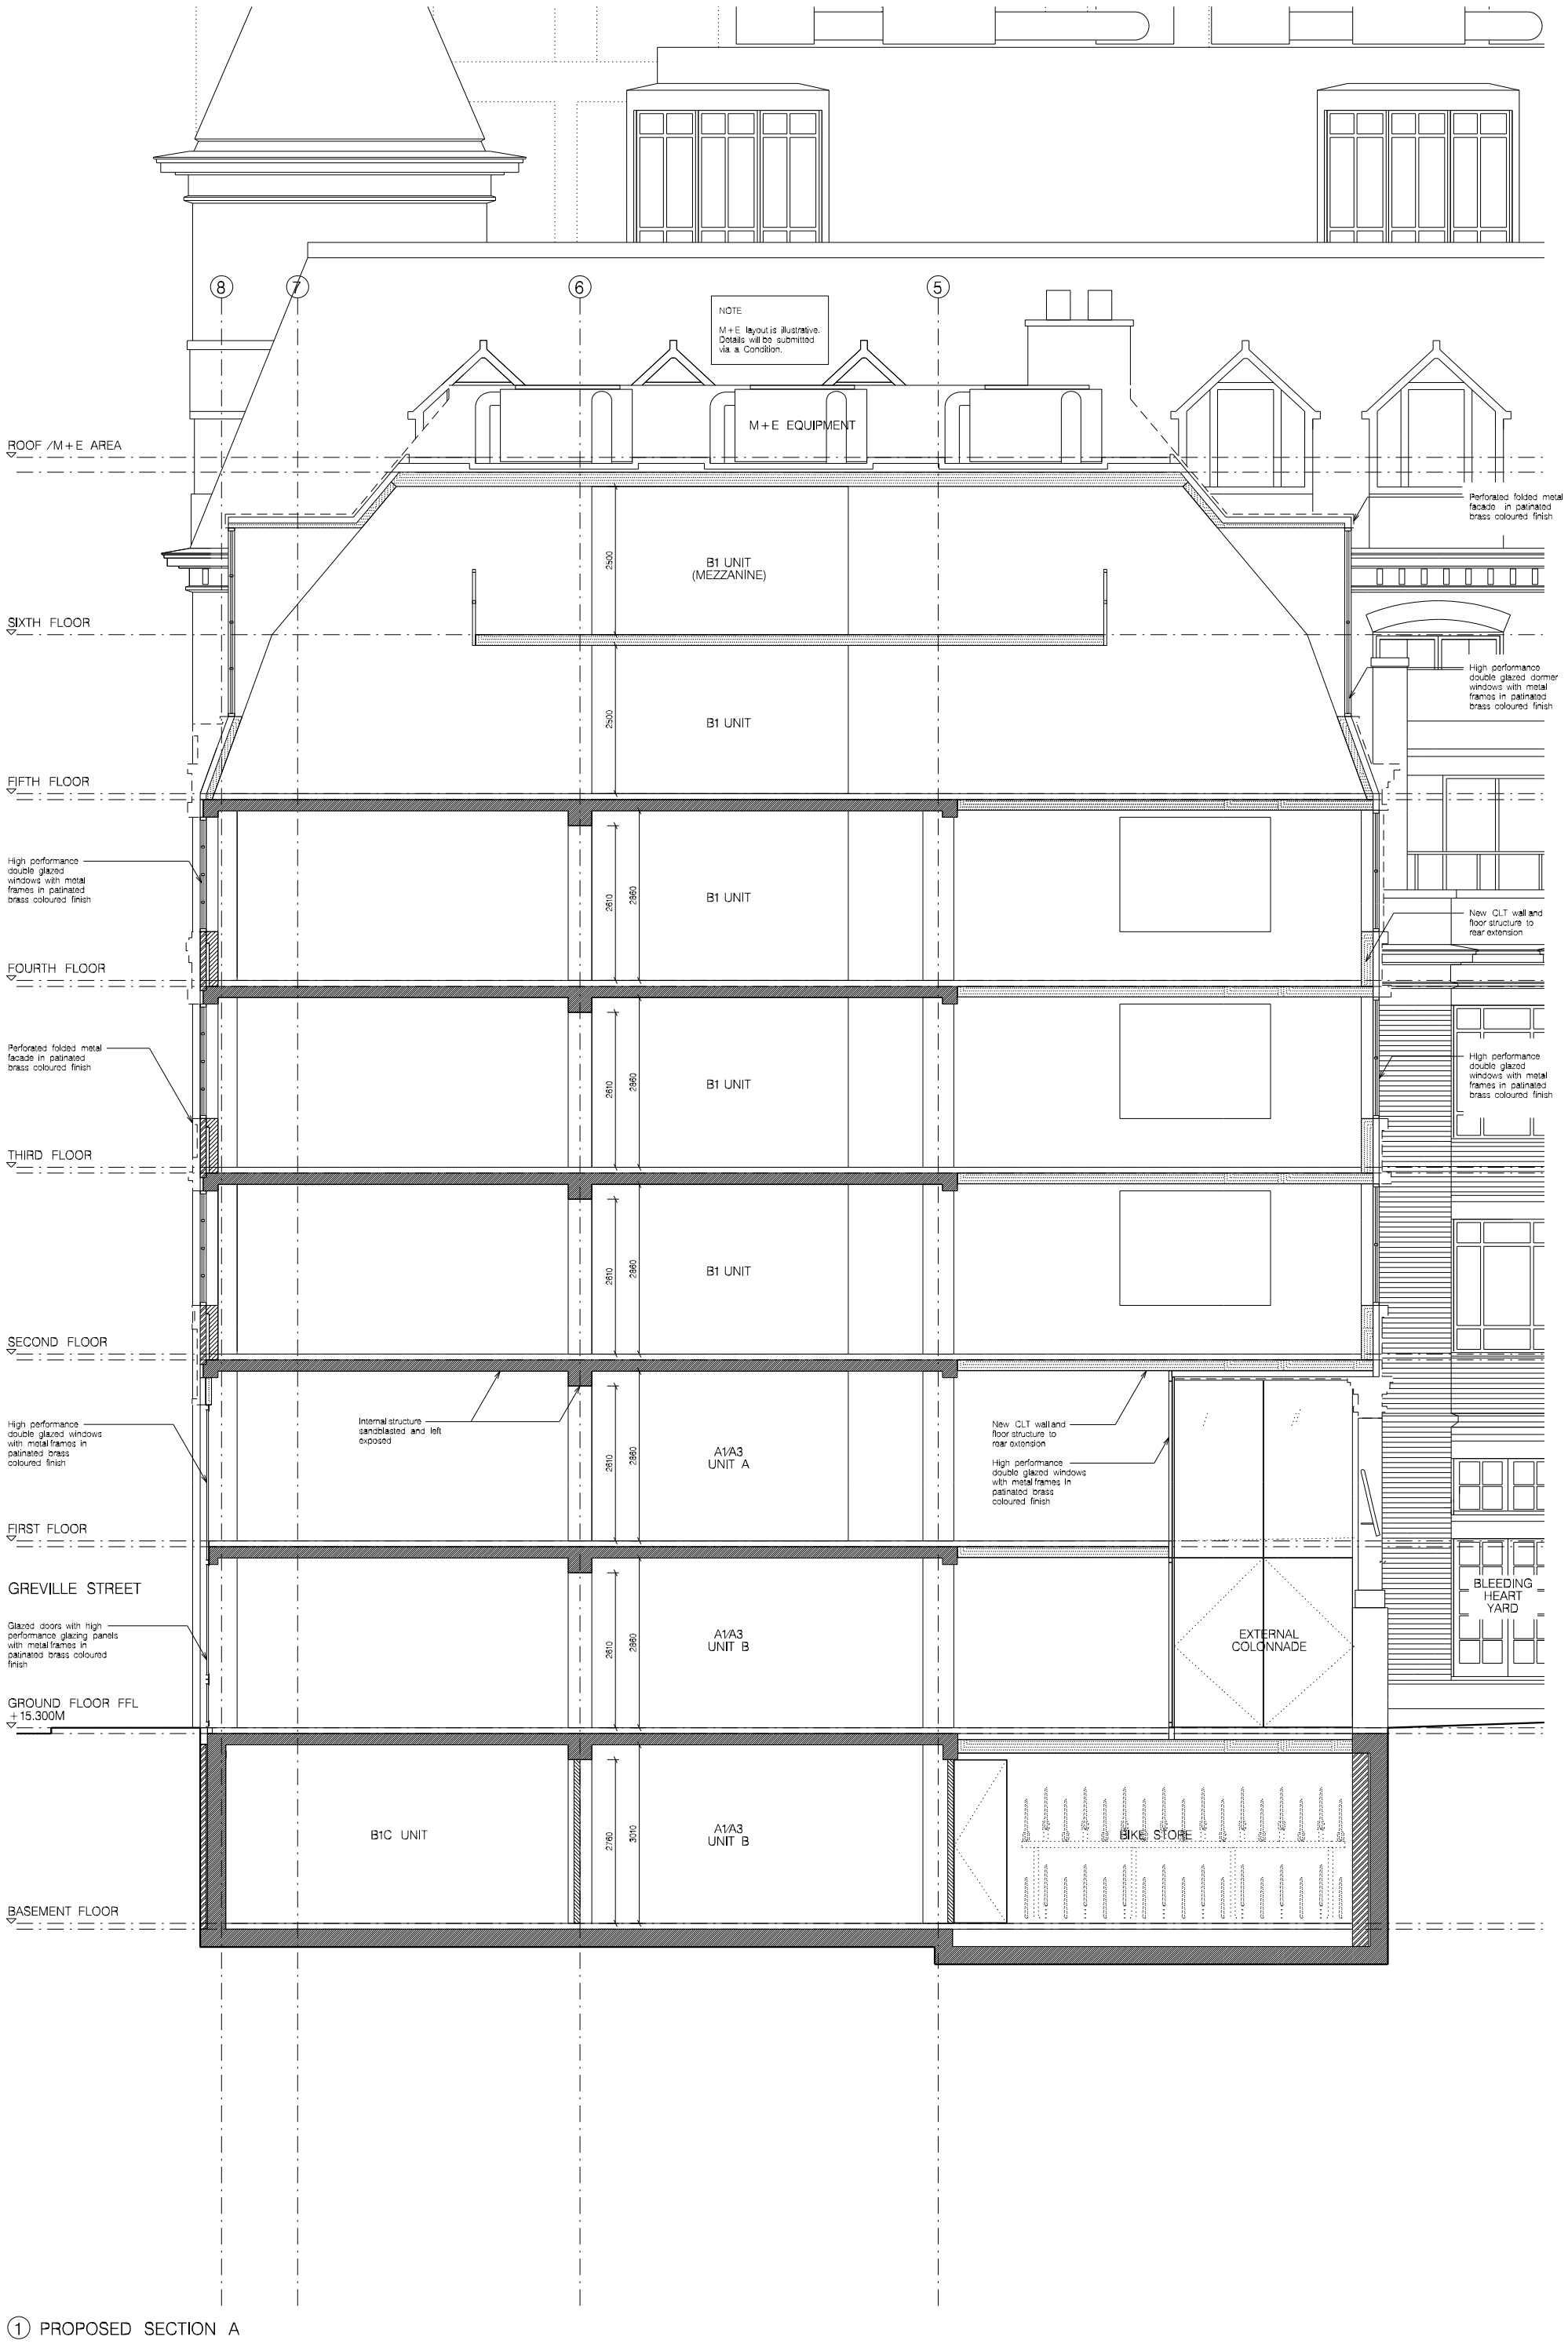

1 PROPOSED SECTION A

REVISION: S
PURPOSE: ISSUED FOR PLANNING – MINOR AMENDMENTS TO GRANTED SCHEME
DATE: 24.04.19

Notes:
1. Contractors are not to directly scale off this drawing. Dimensions should be obtained from the Engineer or Architect. All checks and any discrepancy between drawings reported.
2. This design and these drawings are the sole copyright of Amen Terra Architects, 15 Clerkenwell Close, London EC1R 0AA. T. 020 7253 9444. F. 020 7253 9555.

Purpose of Issue:
1 – Information
2 – Comment
3 – Planning
4 – Tender
5 – Construction

GROUPWORK
15 CLERKENWELL CLOSE, LONDON, EC1R 0AA

CLIENT:
SEAFORTH LAND HOLDINGS LTD

PROJECT:
20 – 23 GREVILLE STREET, LONDON, EC1N 8SS

DWG TITLE:
PROPOSED SECTION A

DWG No: 248 – 701
REVISION: S
PURPOSE OF ISSUE: 1
DATE: APR 2019
DB: AC
SCALE: @ A1 1:50 @ A3 1:100
CB: AT